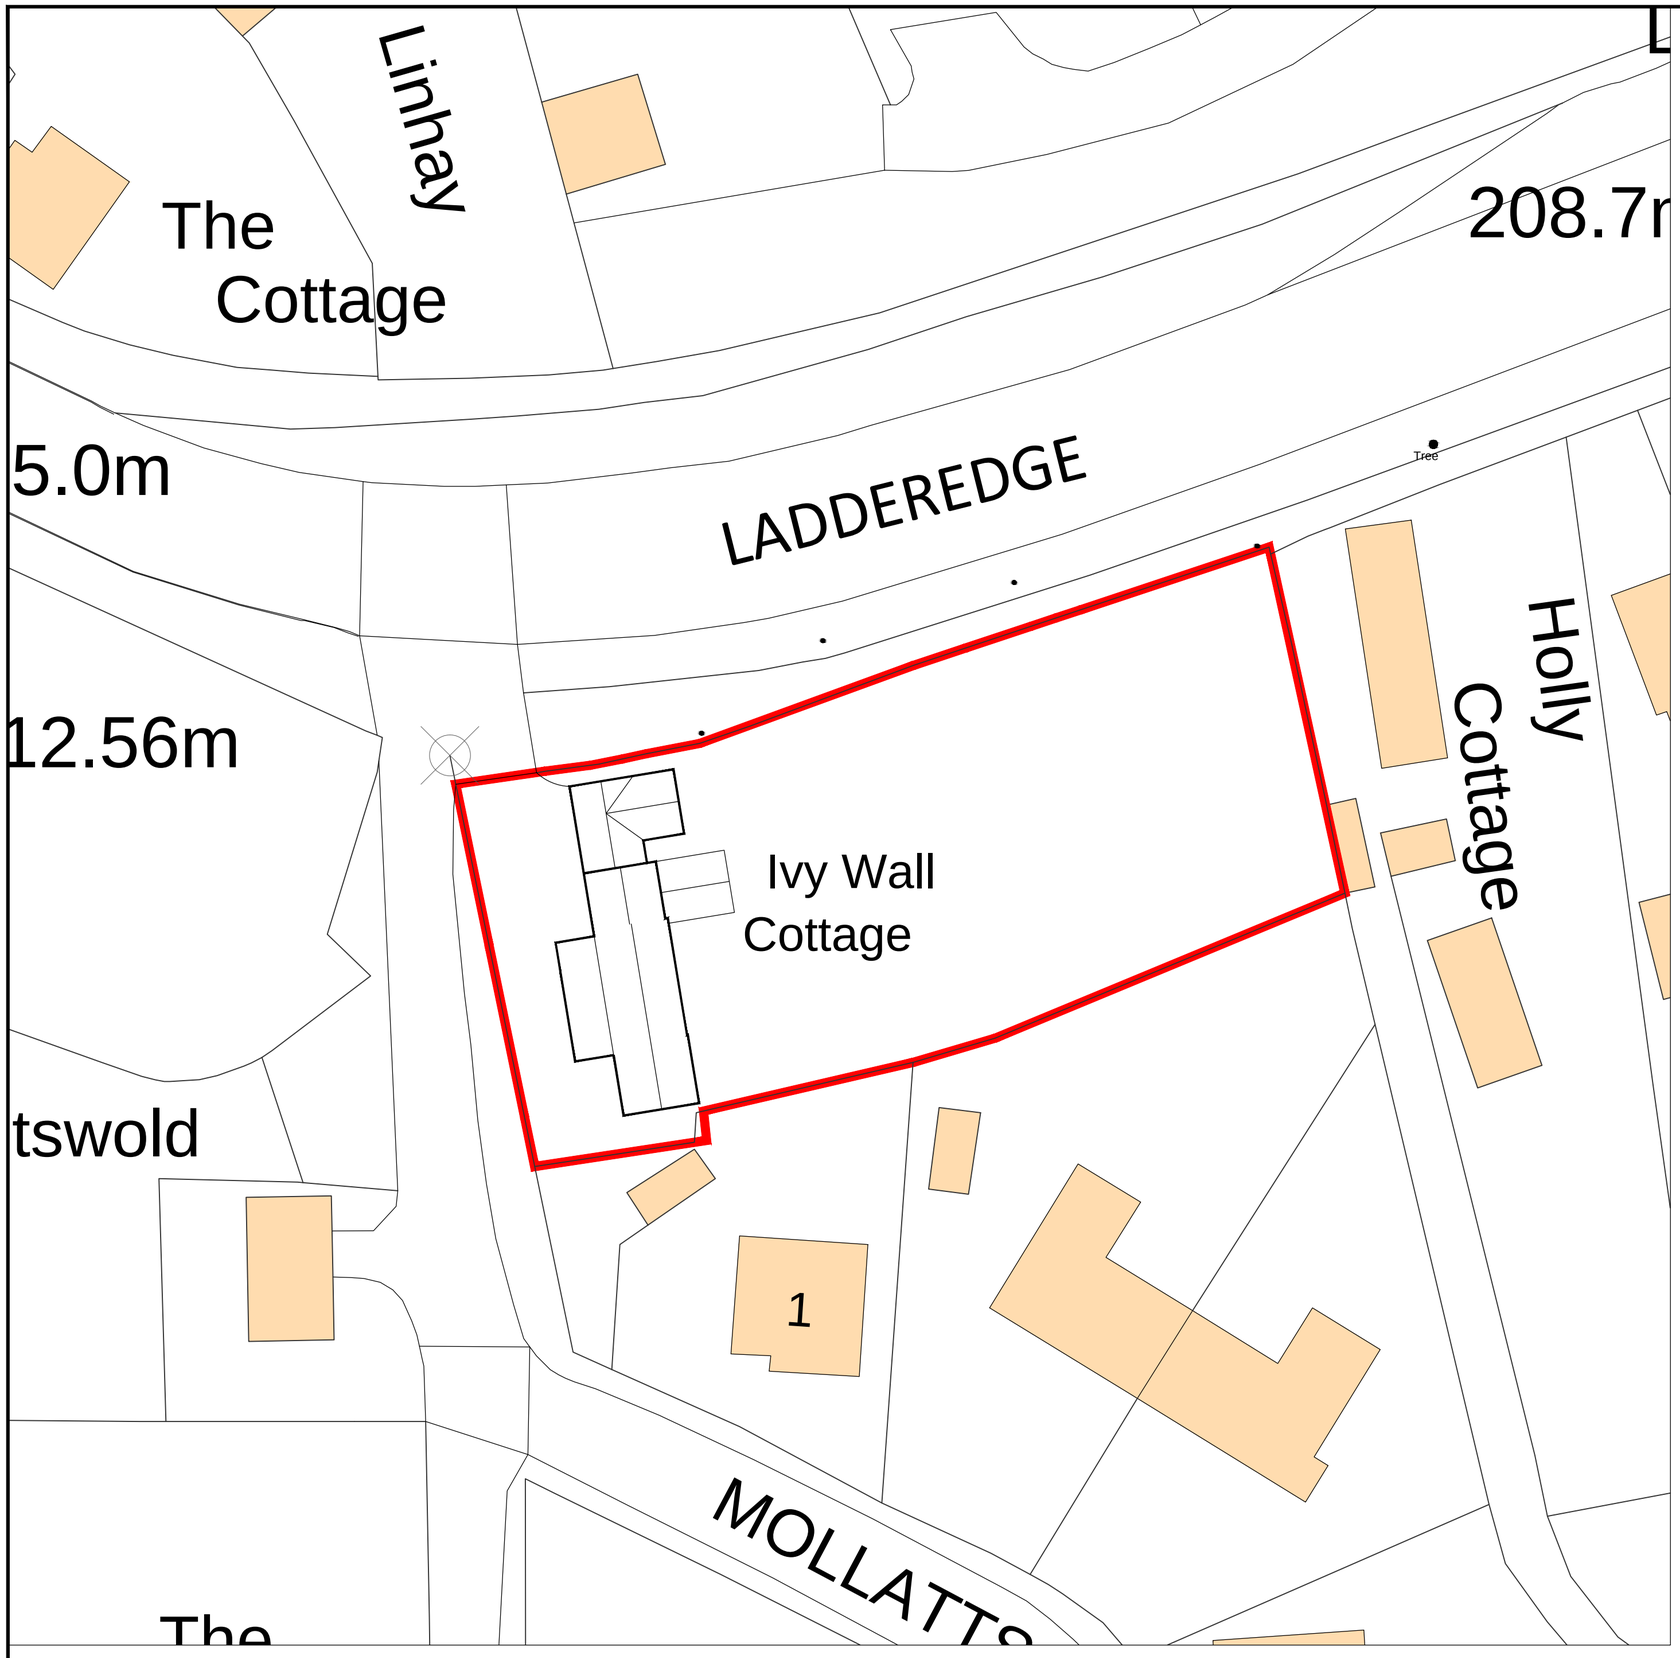

SITE PLAN 1:250

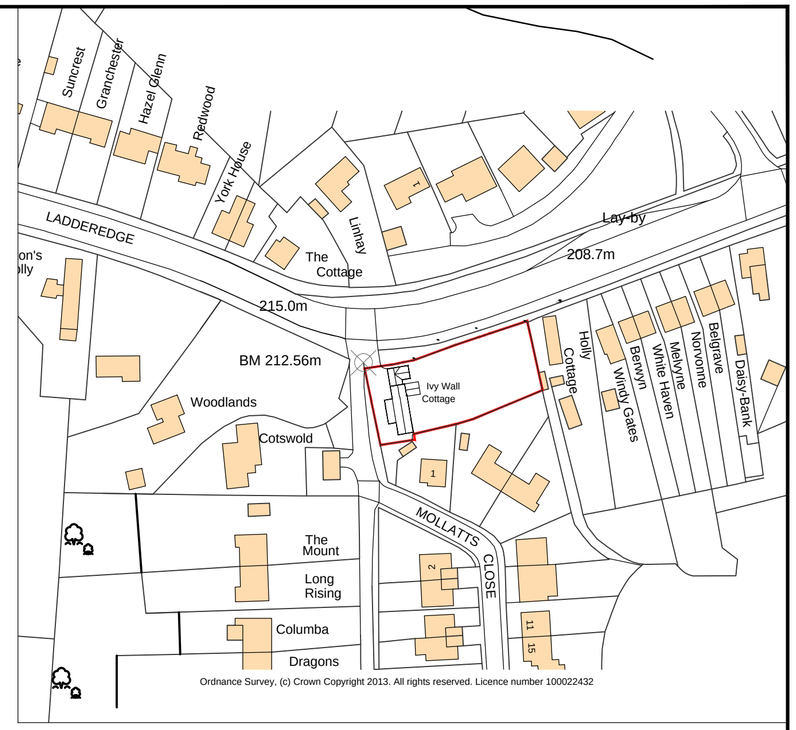

LOCATION PLAN 1:250

REV: DESCRIPTION DATE

APPLICANT

Mr J. Cooper

PROJECT

PROPOSED ACCESS TO LAND AT
IVY WALL COTTAGE
LADDEREDGE, LEEK
STAFFORDSHIRE MOORLANDS

TITLE

EXISTING SITE & LOCATION PLAN

DRAWING NUMBER	SCALE at A2	1:250 1:1250	
5715/PP/12	DATE	March 2016	REVISION