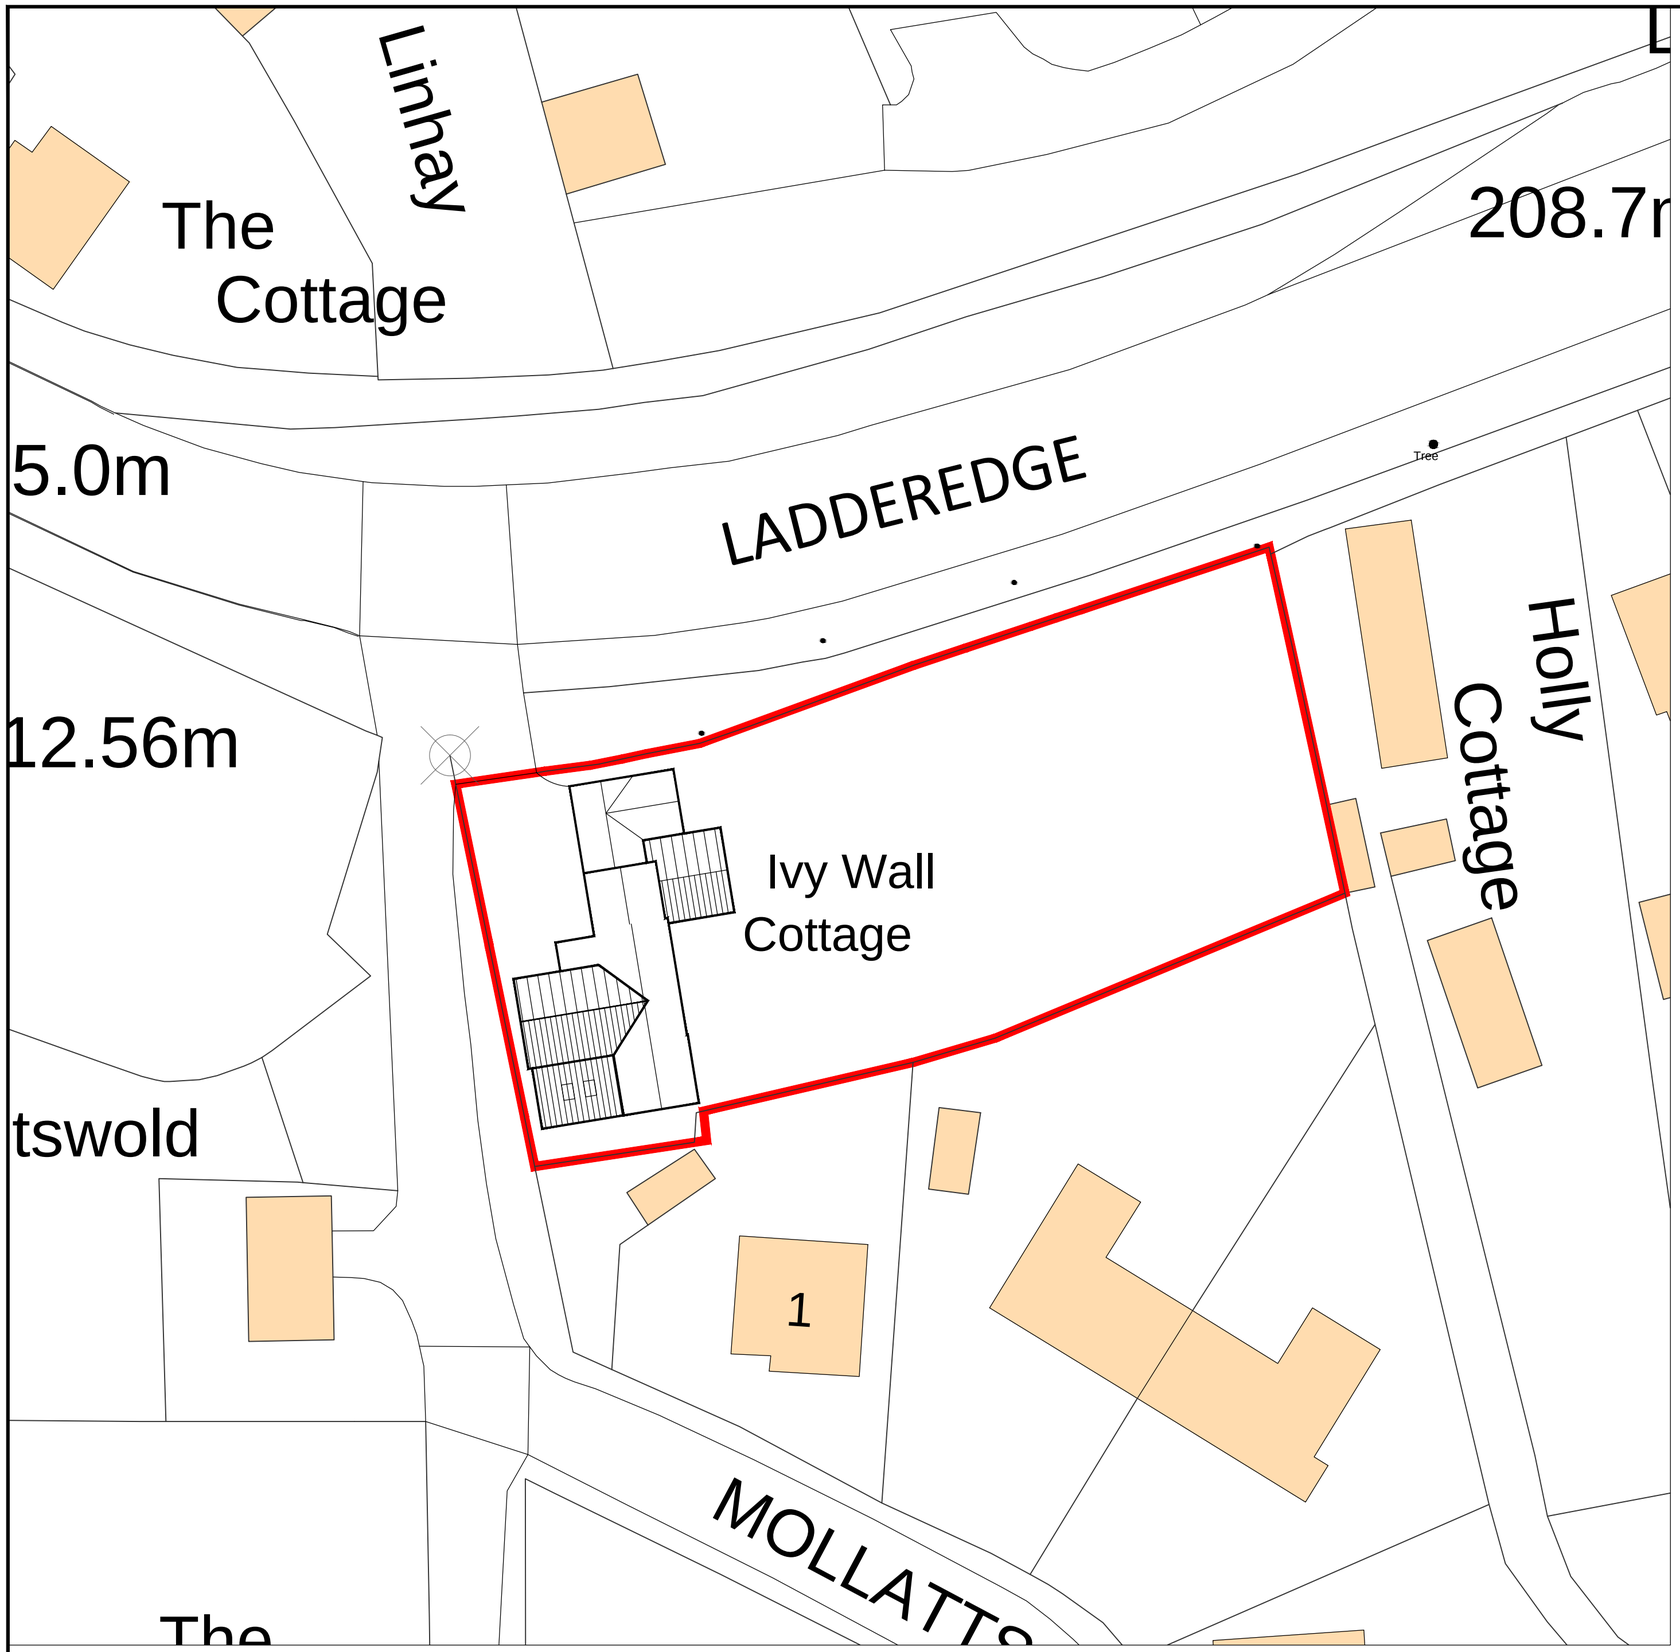

SITE PLAN 1:250

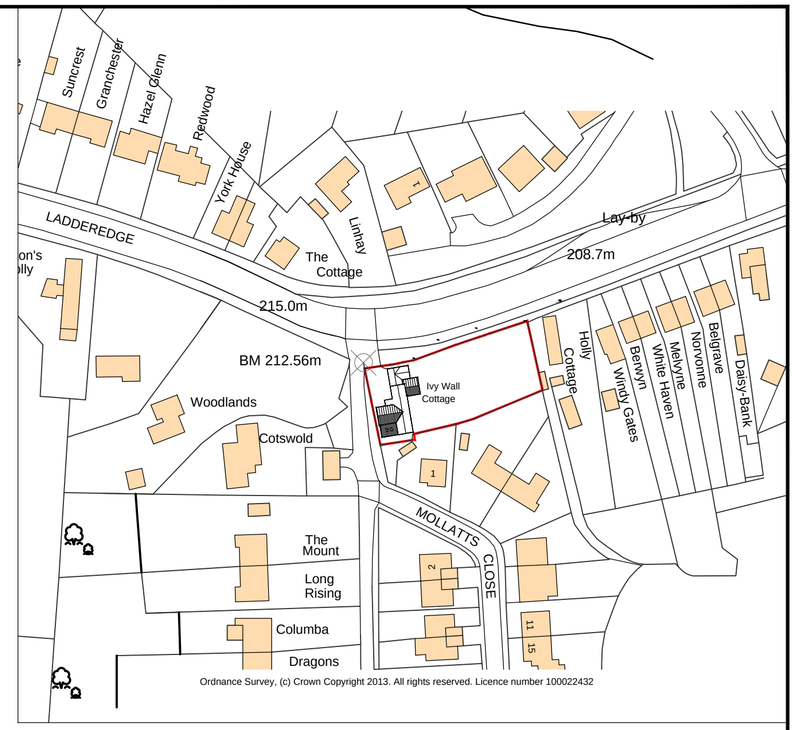

LOCATION PLAN 1:1250

REV:	DESCRIPTION	DATE

APPLICANT

Mr J. Cooper

PROJECT

PROPOSED ACCESS TO LAND AT
IVY WALL COTTAGE
LADDEREDGE, LEEK
STAFFORDSHIRE MOORLANDS

TITLE

PROPOSED SITE
& LOCATION PLAN

DRAWING NUMBER	SCALE at A2	1:250 1:1250	
5715/PP/14	DATE	March 2016	REVISION