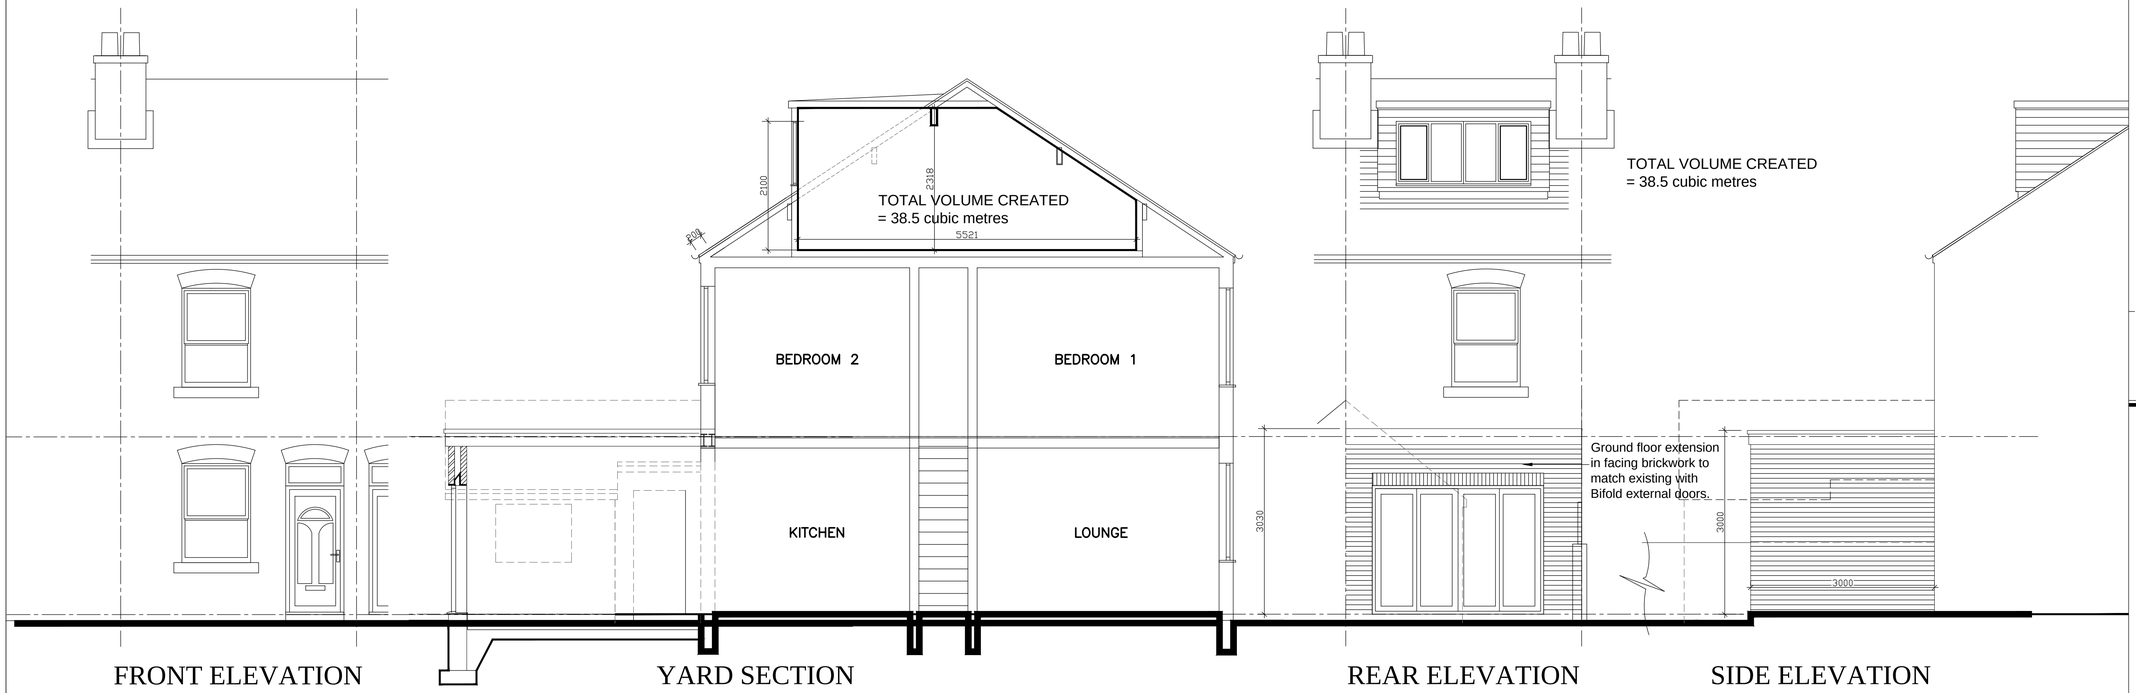

FRONT ELEVATION YARD SECTION REAR ELEVATION SIDE ELEVATION

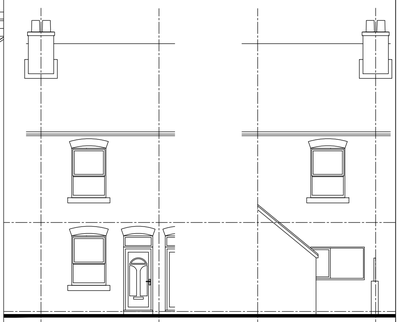

FRONT ELEVATION REAR ELEVATION

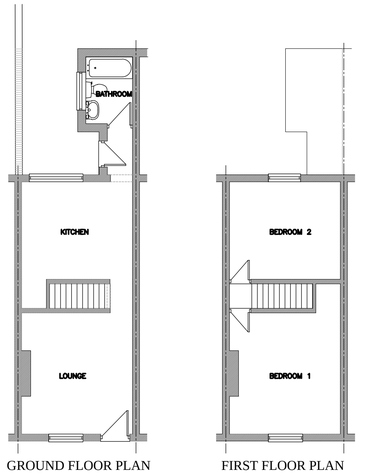

GROUND FLOOR PLAN FIRST FLOOR PLAN

EXISTING PLANS

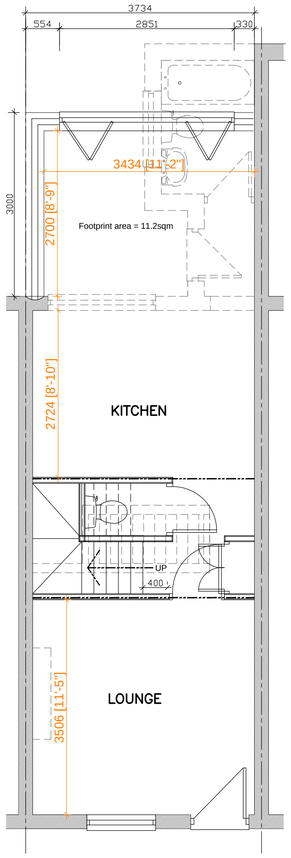

GROUND FLOOR PLAN

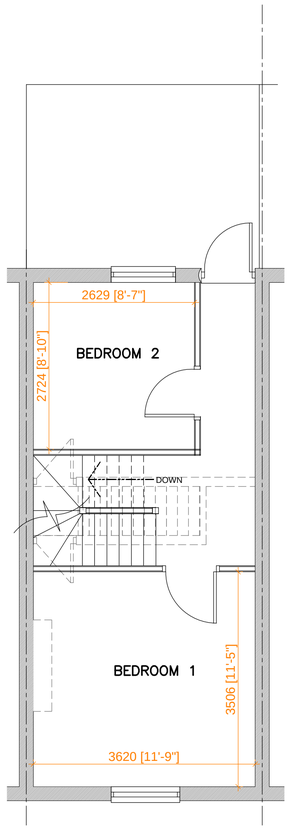

FIRST FLOOR PLAN

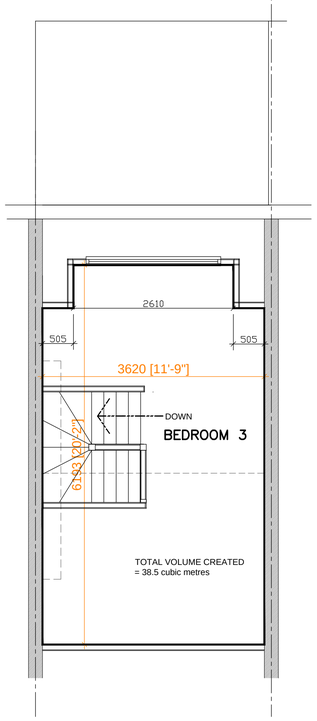

SECOND FLOOR PLAN

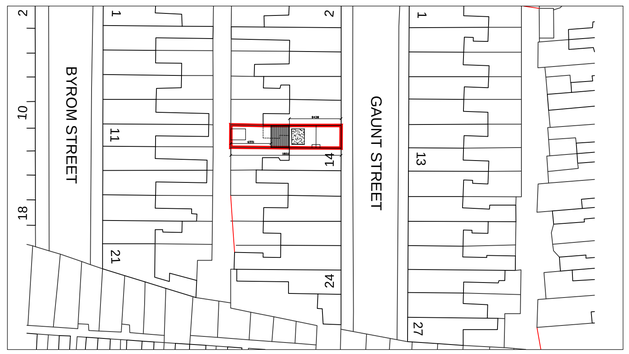

LOCATION PLAN1:500

4.2sqm Shed

Total curtilidge area of 66sqm

Total new extension area (excluding the existing house and including the shed) 15.4sqm.

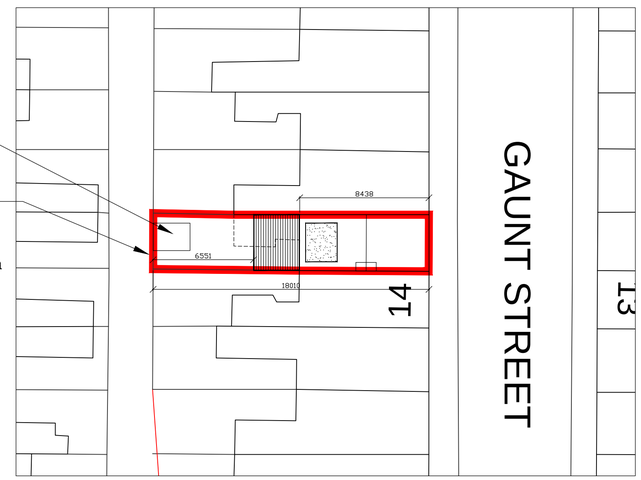

SITE PLAN 1:200

REV	DATE	DESCRIPTION	BY

APPLICANT:

Mr G.Tatler

TITLE:

PROPOSED EXTENSION AND ALTERATIONS AT 12 GAUNT STREET, LEEK ST13 8EB

TITLE:

PLANNING DRAWING 09

SCALE:			DATE:
1:50	1:100	1:1250	MARCH 2016

PLAN REF:	REV	PLAN DETAILS:
0324-PD-09	-	