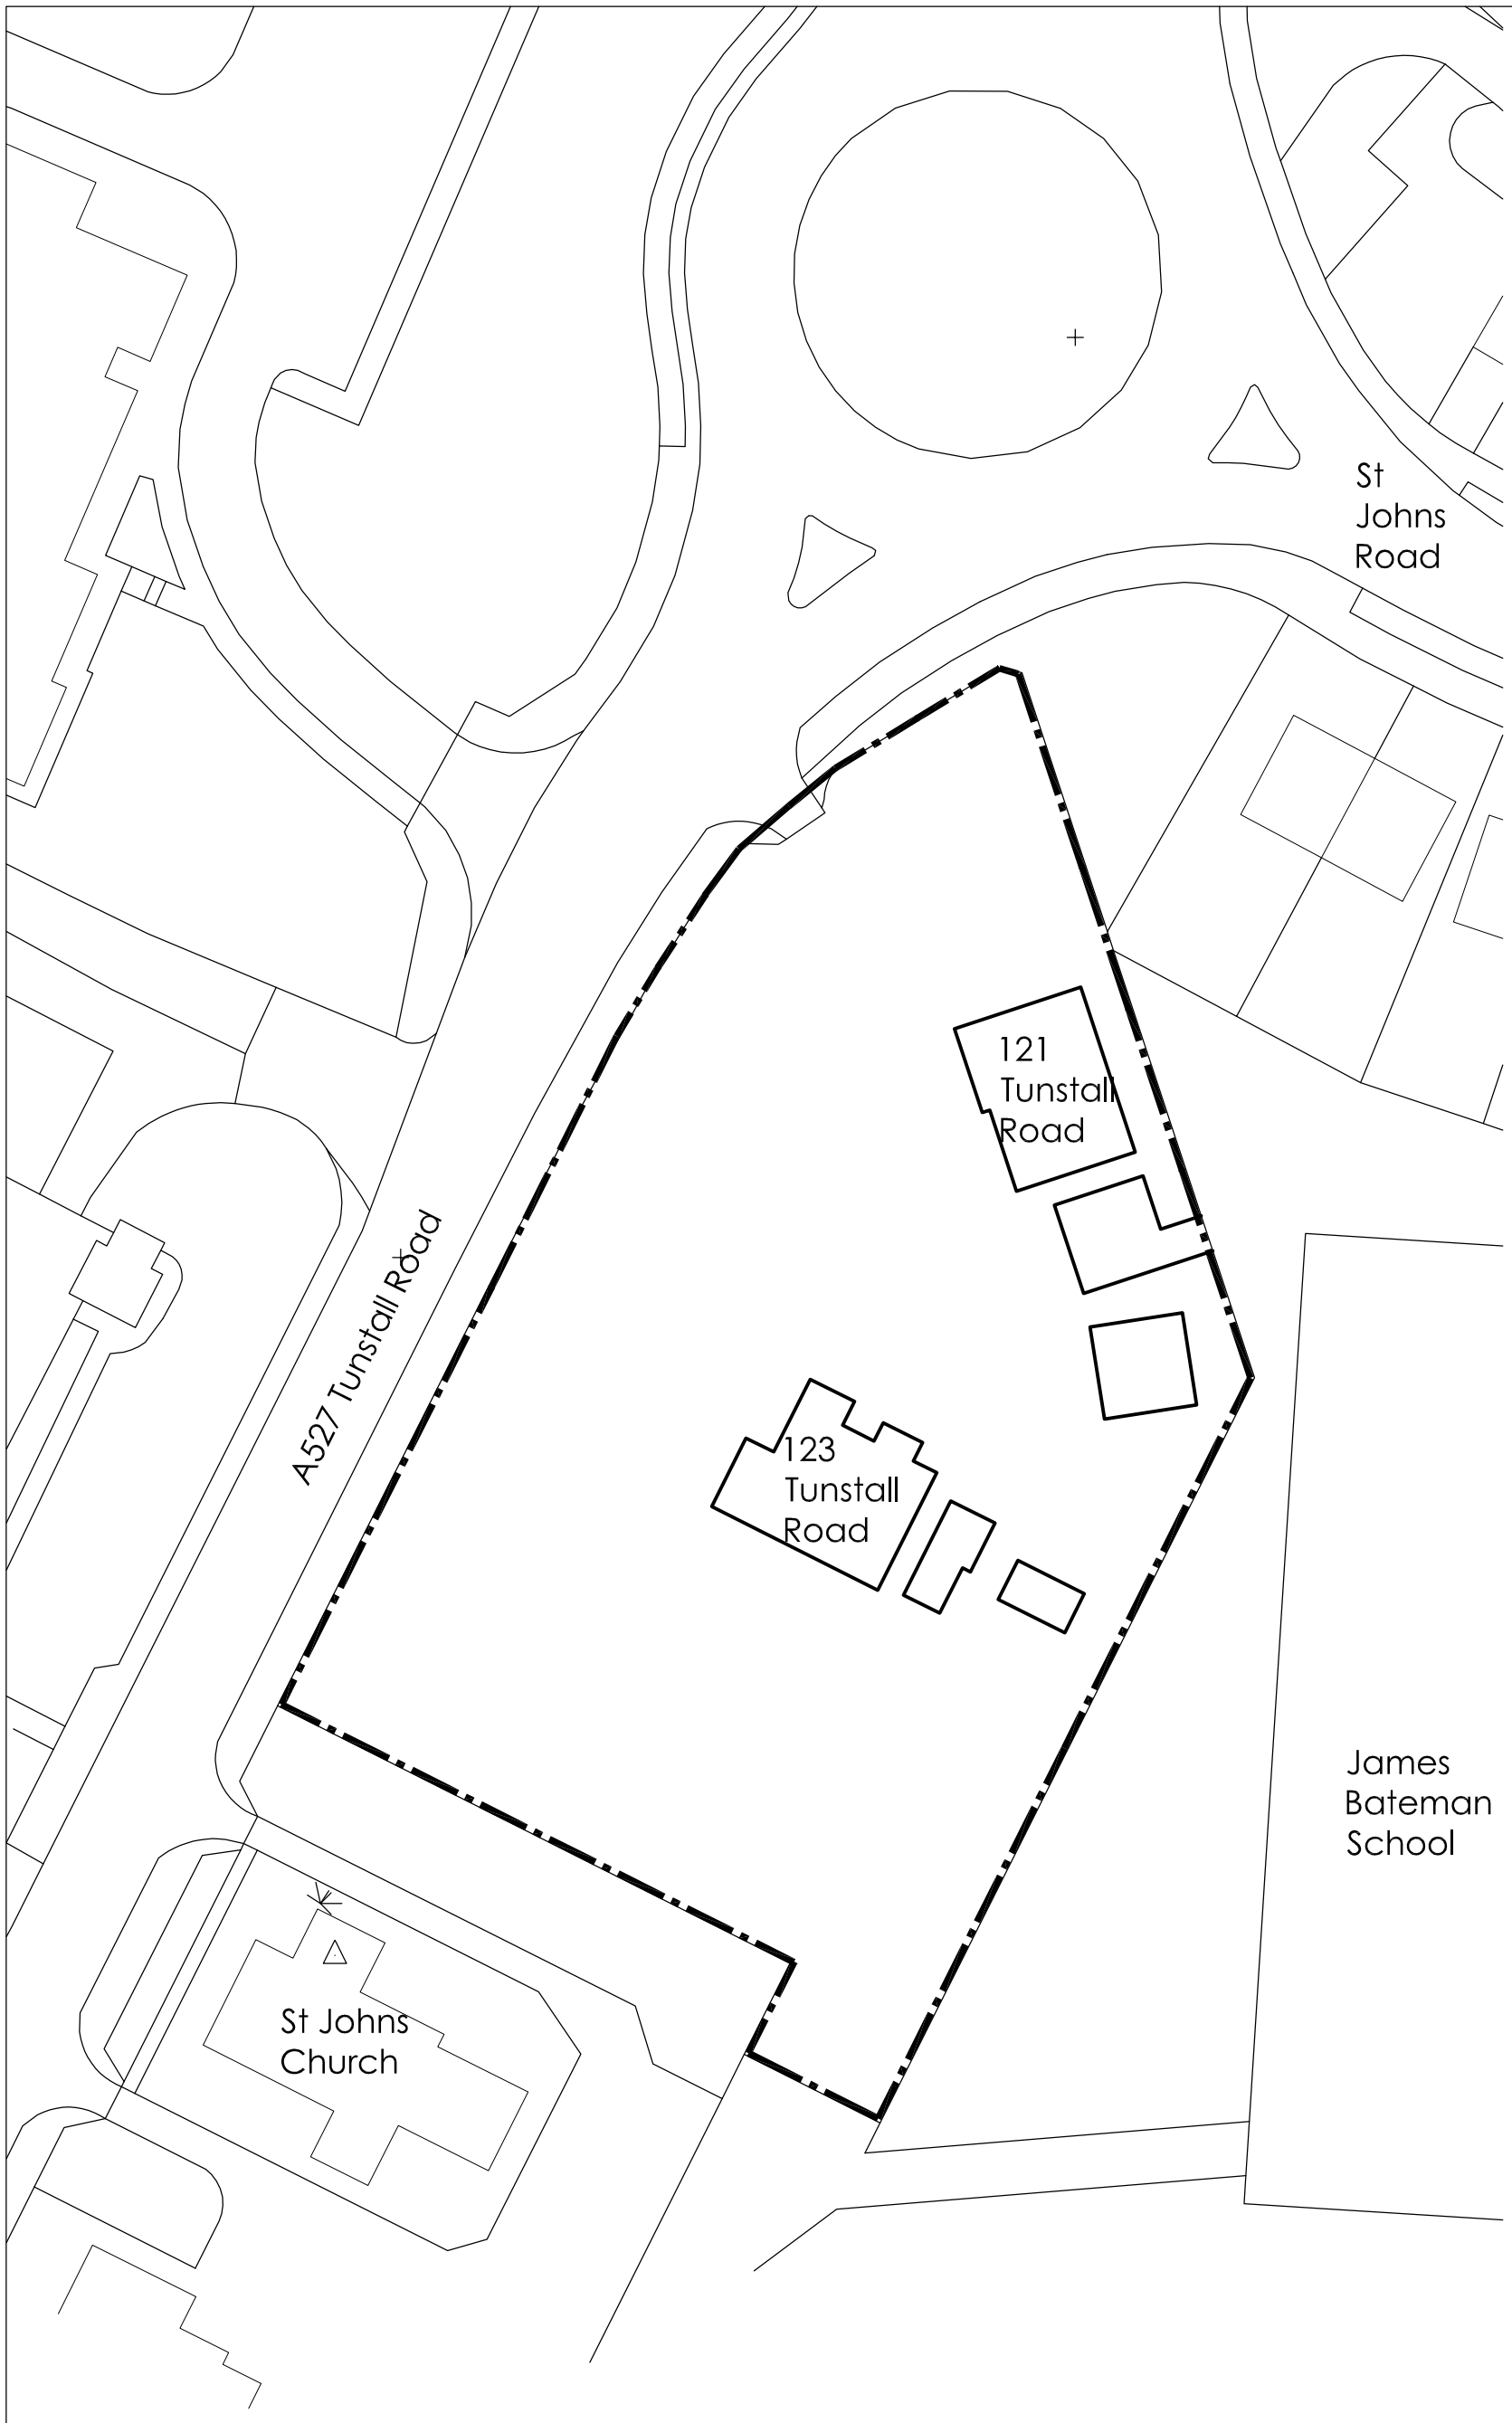

NOTES

- All dimensions and levels are to be checked on site.
- Any discrepancies are to be reported to the architect before any work commences.
- This drawing shall not be scaled to ascertain any dimensions. Work to figured dims only.
- This drawing shall not be reproduced without express written permission from AEW.
- Title overlay drawings and ownership boundaries are produced using all reasonable endeavors. AEW cannot be responsible for the accuracy or scale discrepancy of base plans supplied to them.

DESIGN HAZARD IDENTIFICATION

- No significant Hazards have been identifed in this drawing

NOTES:

Site boundary indicated by dashed line

N

REV	Date	Drawn by: -	Checked by: -
Status	Purpose of Issue		
	PLANNING		
drawing stage	**SUBMISSION**		

client

Mr and Mrs Critchlow

project

Proposed new access
123 Tunstall Road, Knypersley
Stoke on Trent

drawing title

Block Plan

date	6/04/16	drawn	AC
scale@A3	1:500 @ A3	checked	AC

Rev

Job No **6305_AEW_XX-XX-DR_A-301**

AEW ARCHITECTS AND DESIGNERS LTD
THE ZENITH BUILDING, SPRING GARDENS
MANCHESTER M2 1AB T 0161 214 4370 F 0161 214 4371