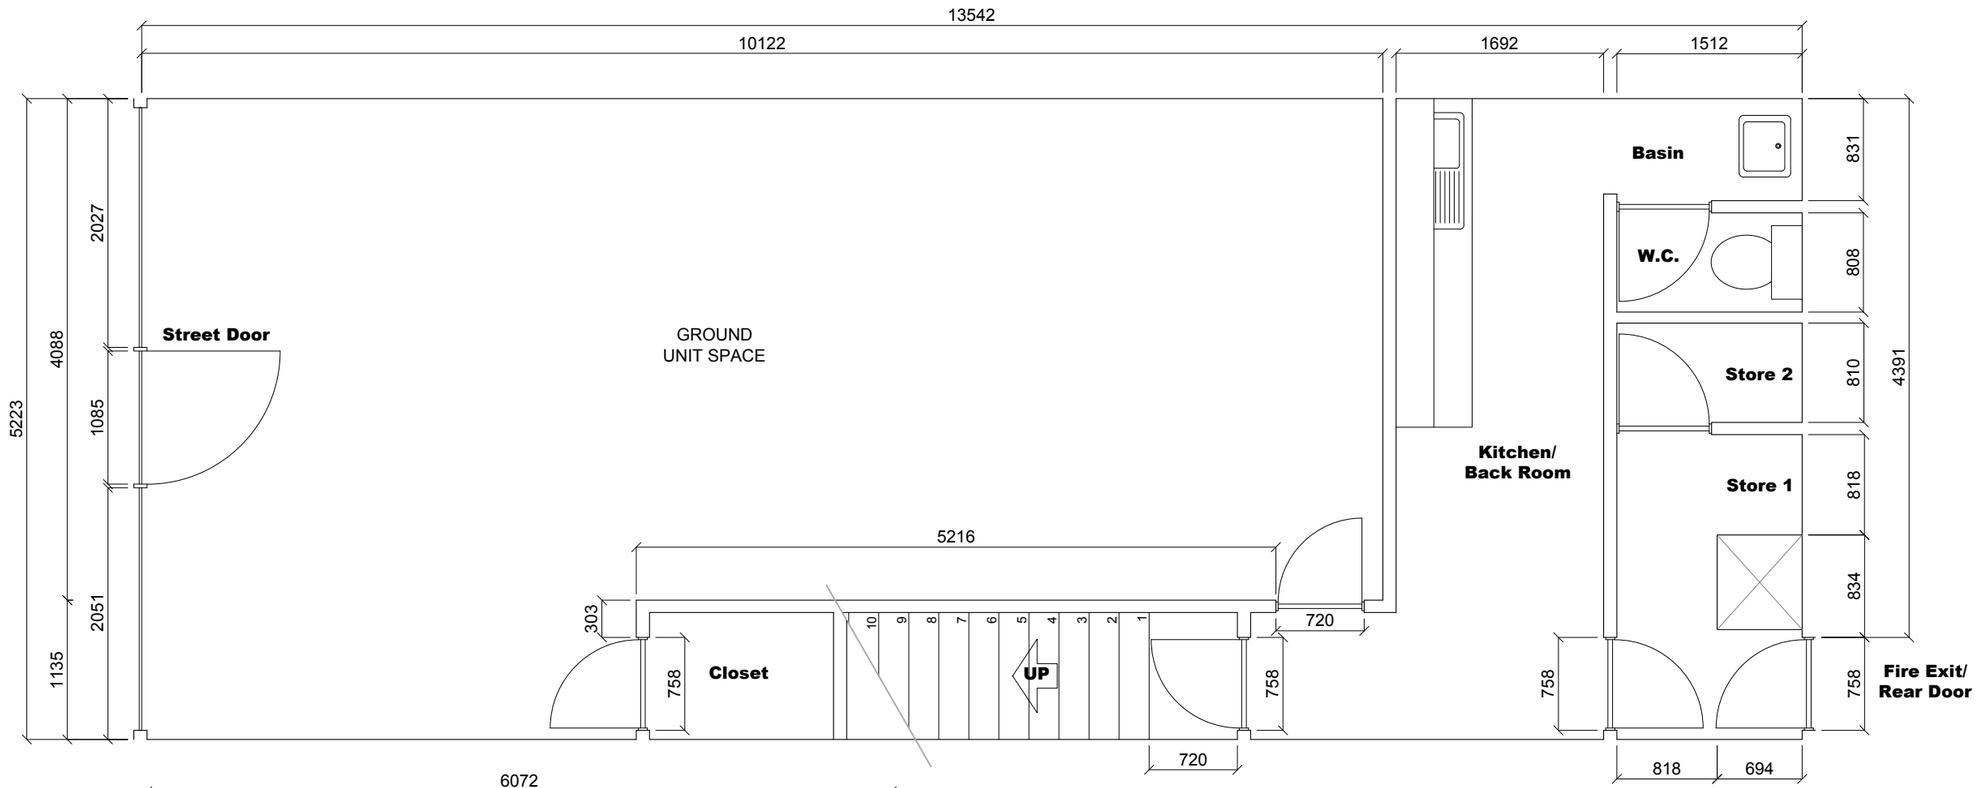

A1	Estimated Plans	14.04.16	D.G
Rev	Description	Date	Chk

Title: Estimated Layout Plan

Client: Unit 2, Smithfield Centre, Leek ST13

Project: Application of re-use (micro-bar)

Drawn by: Dean Goodwin

Checked: Darren Goodwin

Scale: 1:50 @ A3

File: 008-001

Date: Apr '16

Project: 008

Drawing: 001

A1

GROUND
UNIT SPACE

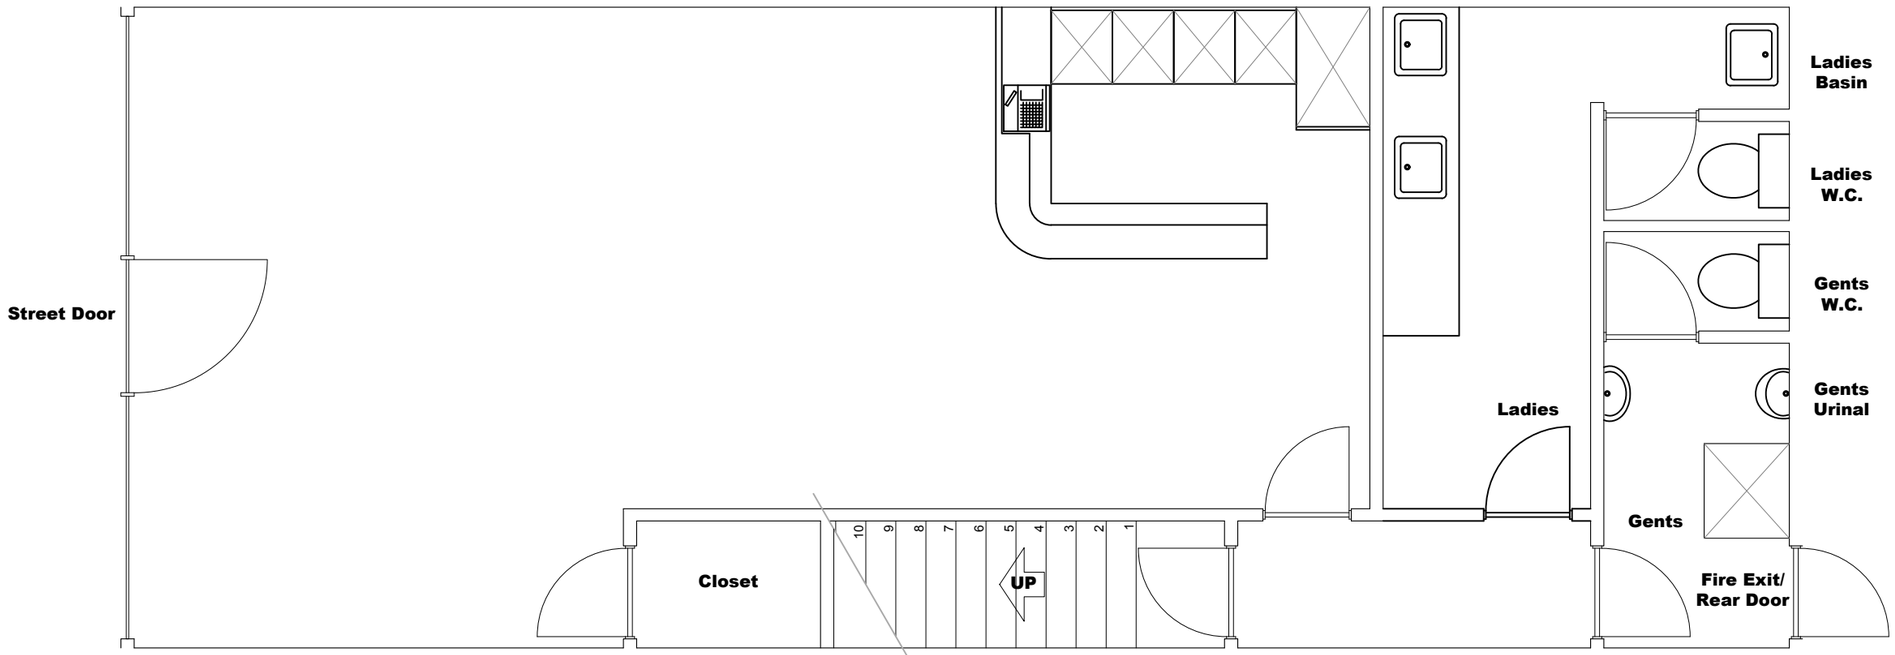

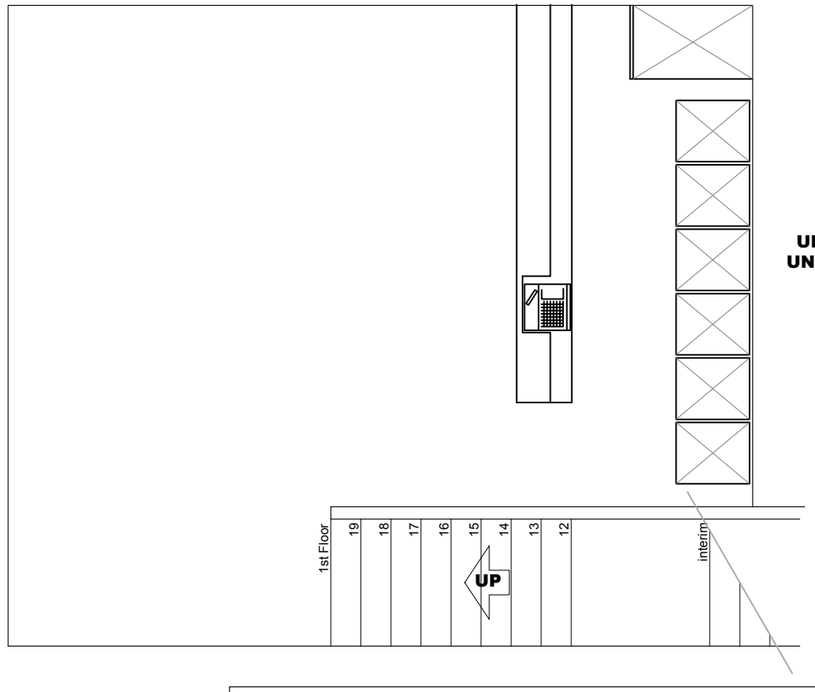

UPSTAIRS
UNIT SPACE

A1	Estimated Plans	19.04.16	D.G
Rev	Description	Date	Chk

Title: Proposed Usage Plan

Client: Unit 2, Smithfield Centre, Leek ST13

Project: Application of re-use (micro-bar)

Drawn by: Dean Goodwin

Checked: Darren Goodwin

Scale: 1:50 @ A3

File: 008-002

Date: Apr '16

Project: 008

Drawing: 002

A1