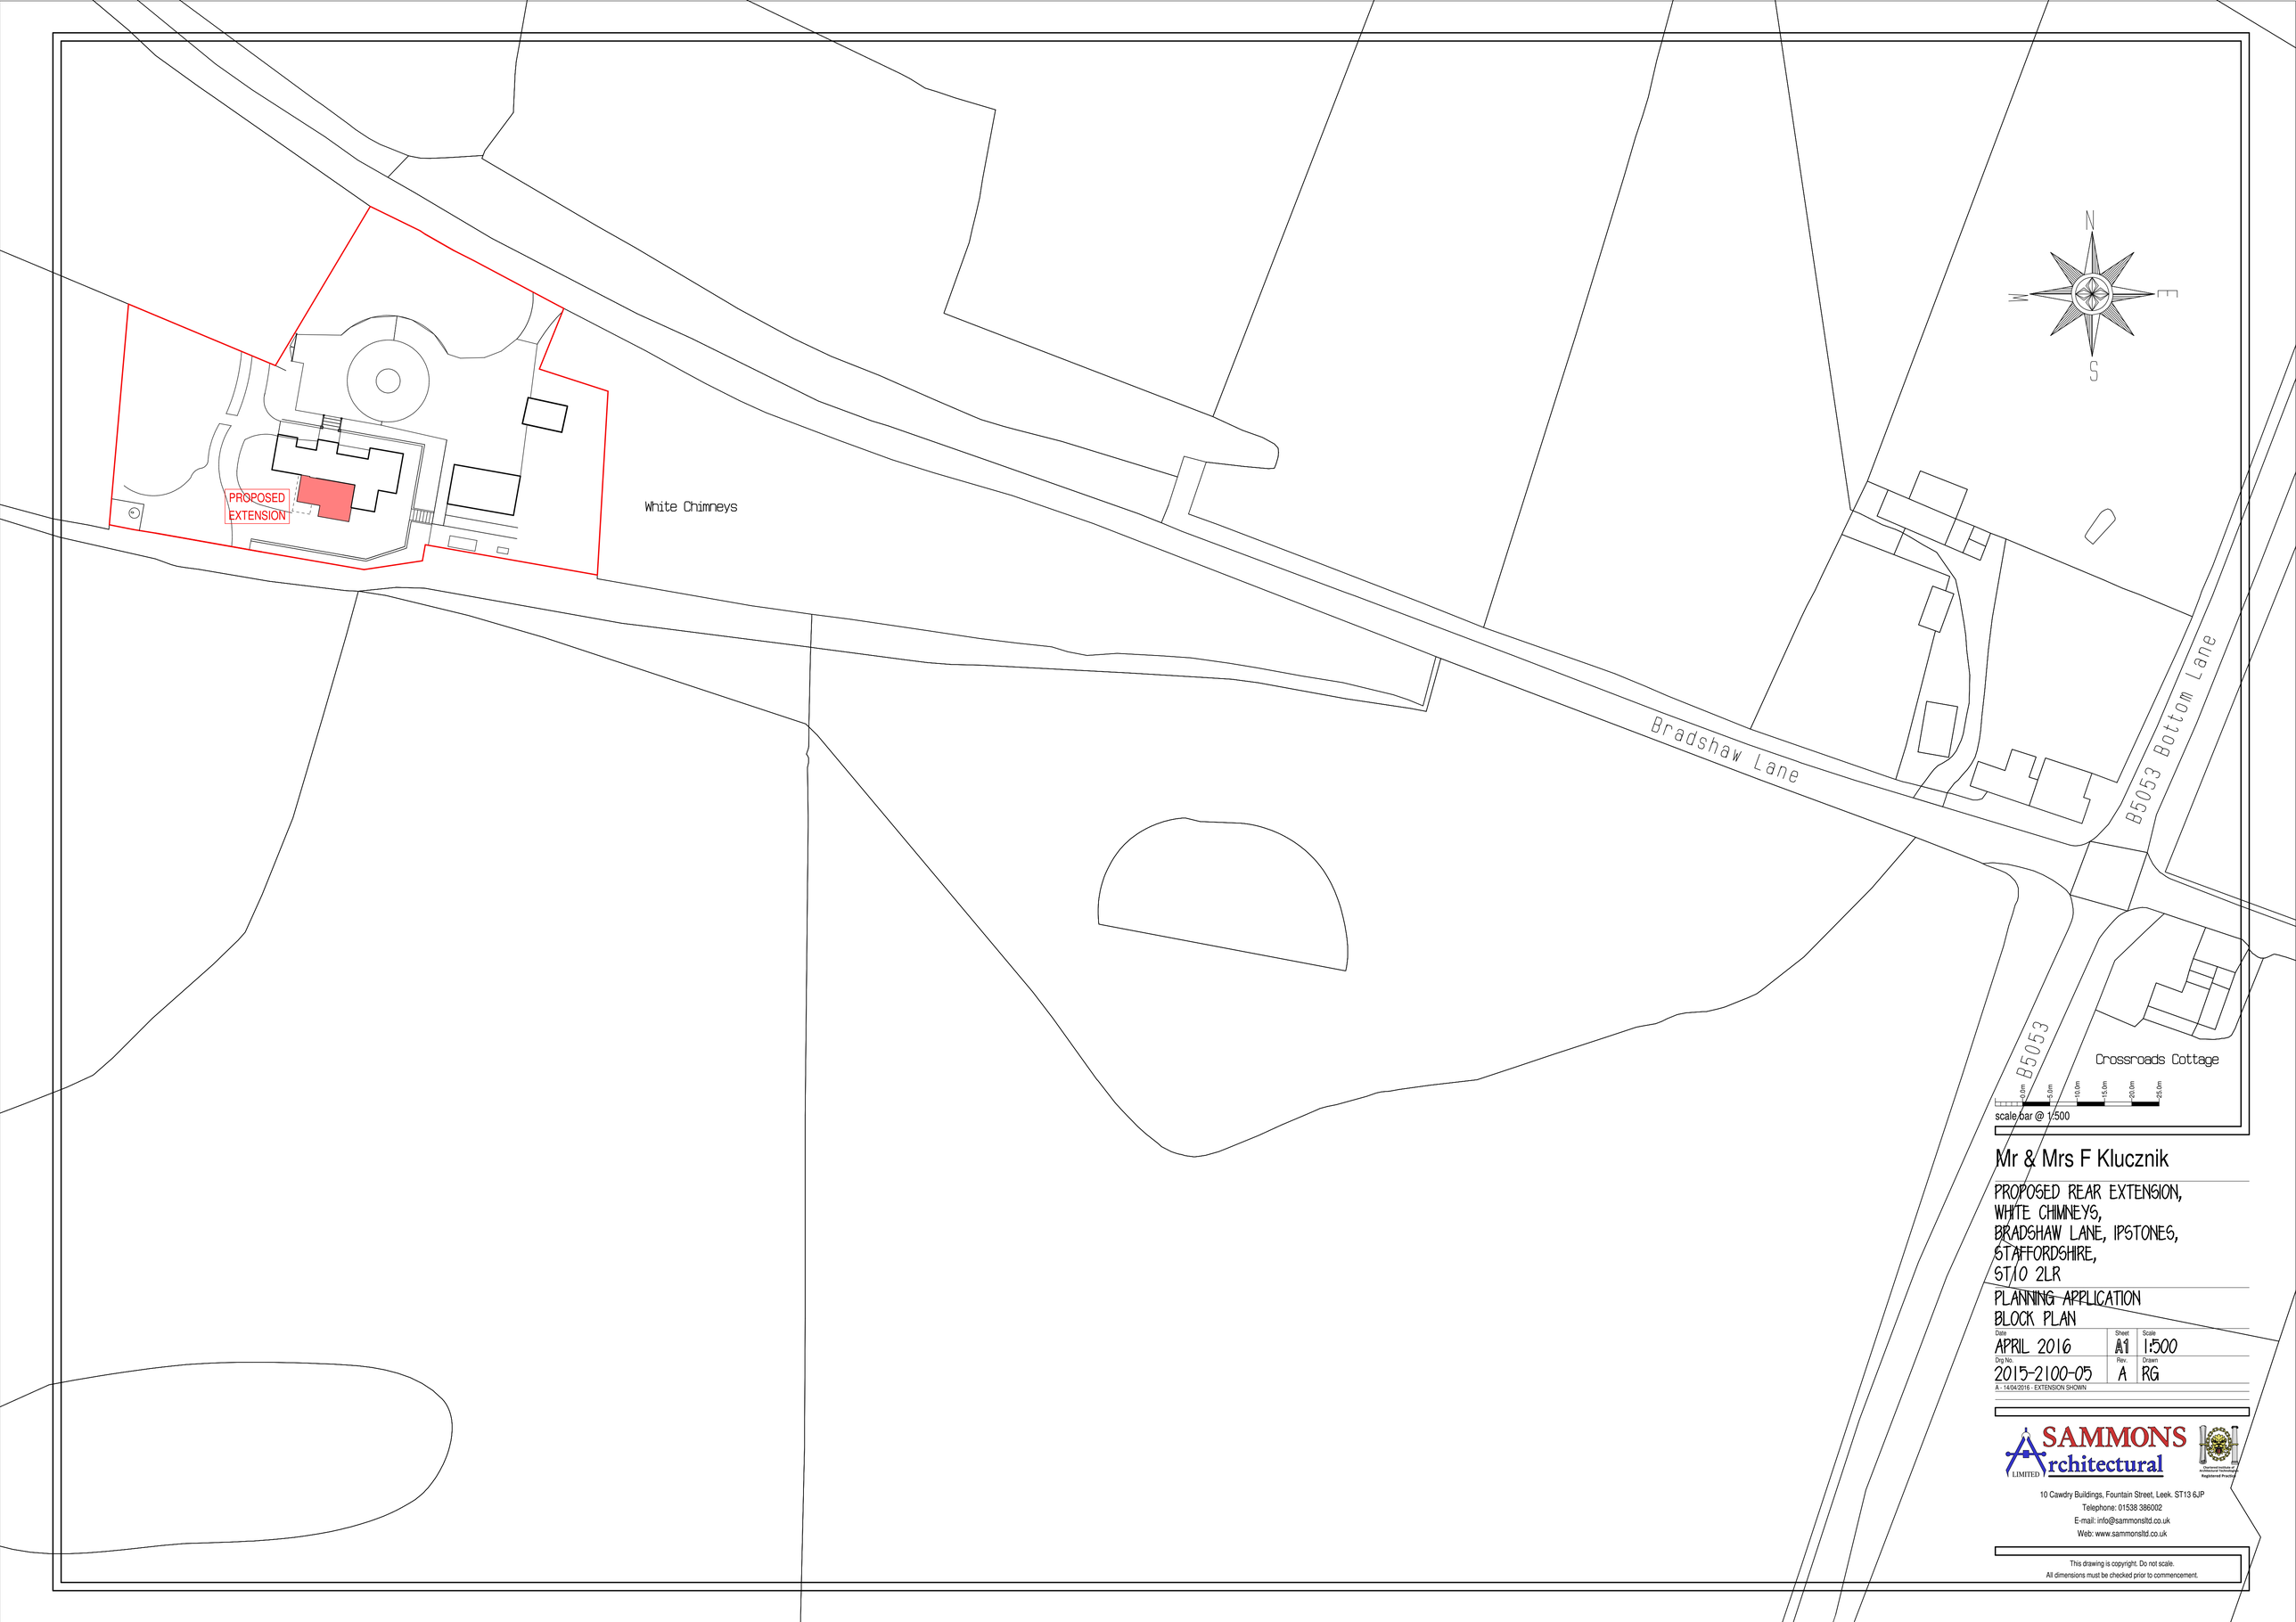

scale bar @ 1:500

Mr & Mrs F Klucznik

PROPOSED REAR EXTENSION,
WHITE CHIMNEYS,
BRADSHAW LANE, IPSTONES,
STAFFORDSHIRE,
ST10 2LR

PLANNING APPLICATION
BLOCK PLAN

Date	Sheet	Scale
APRIL 2016	A1	1:500
Drg No.	Rev.	Drawn
2015-2100-05	A	RG

A - 14/04/2016 - EXTENSION SHOWN

SAMMONS Architectural LIMITED
Chartered Institute of Architectural Technologists Registered Practice
10 Cawdry Buildings, Fountain Street, Leek. ST13 6JP
Telephone: 01538 386002
E-mail: info@sammonsltd.co.uk
Web: www.sammonsltd.co.uk

This drawing is copyright. Do not scale.
All dimensions must be checked prior to commencement.