


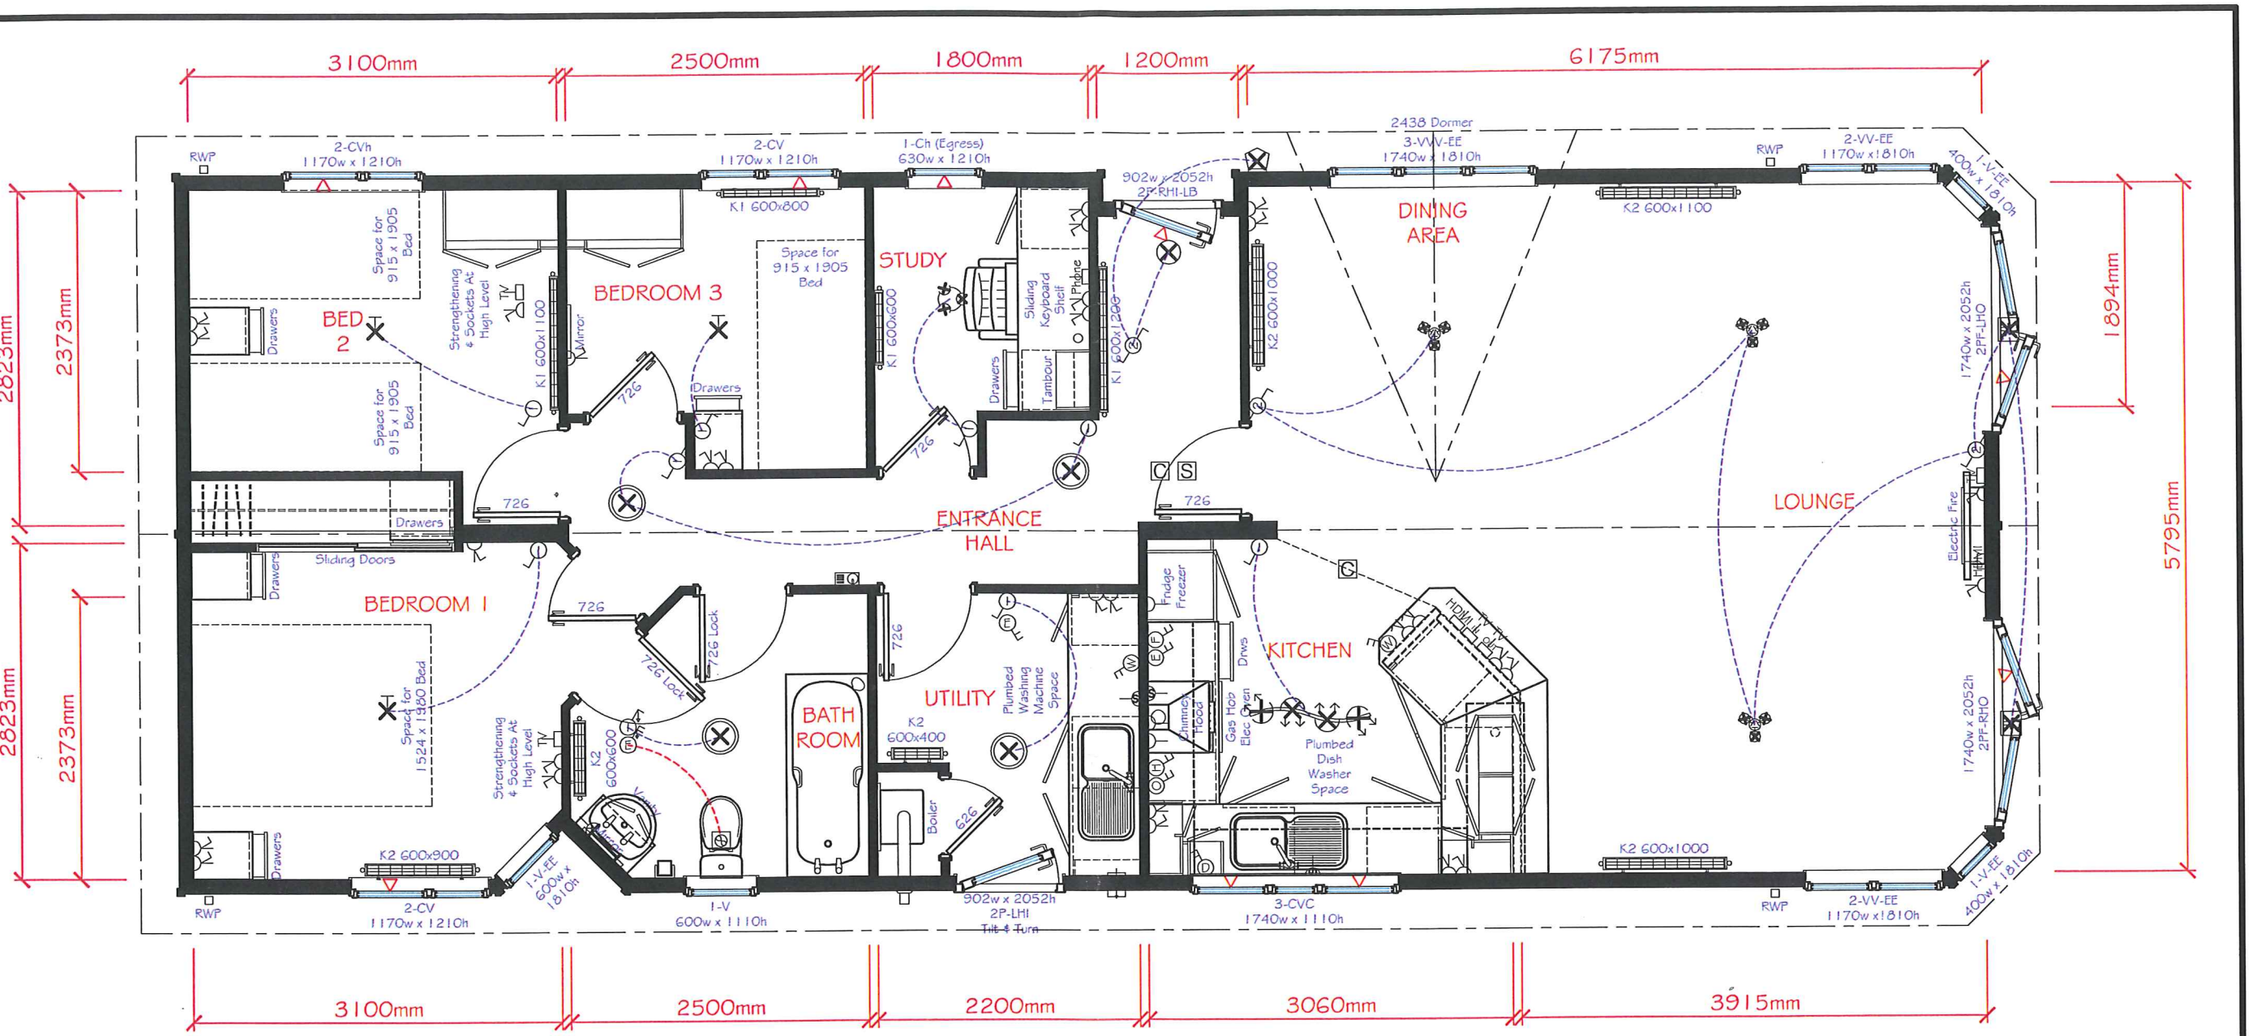

09/00267/FUL 20 Mar 2009

Shepherd Park & Leisure Homes Ltd

Shipton Way
Express Business Park
Rushden, Northants
NN10 6GL
www.spandlh.com

advent Leisure Homes

Tel: 0845 070 2333
Fax: 01933 354047
sales@adventhomes.co.uk
www.adventhomes.co.uk

Approved by customer:

Date:


15.240m x 5.960m (50'-0" x 20')
Jasmine 3BSUE

Karen Lowe (Own Land)

Advent Leisure Homes is a trading style of **Shepherd Park & Leisure Homes Ltd.**

This drawing and the information it contains are the property of Shepherd Park & Leisure Homes Ltd. It is not to be copied, reproduced, or divulged to a third party without permission in writing.

Date:	21st October 2008	Code:	08 44
Scale:	1:50 1:200 (On A3)	Dwg No:	0194
Drawn:	Bev Capstaff	Quote No:	AV00898
Stds:	BS.3632	Serial No:	

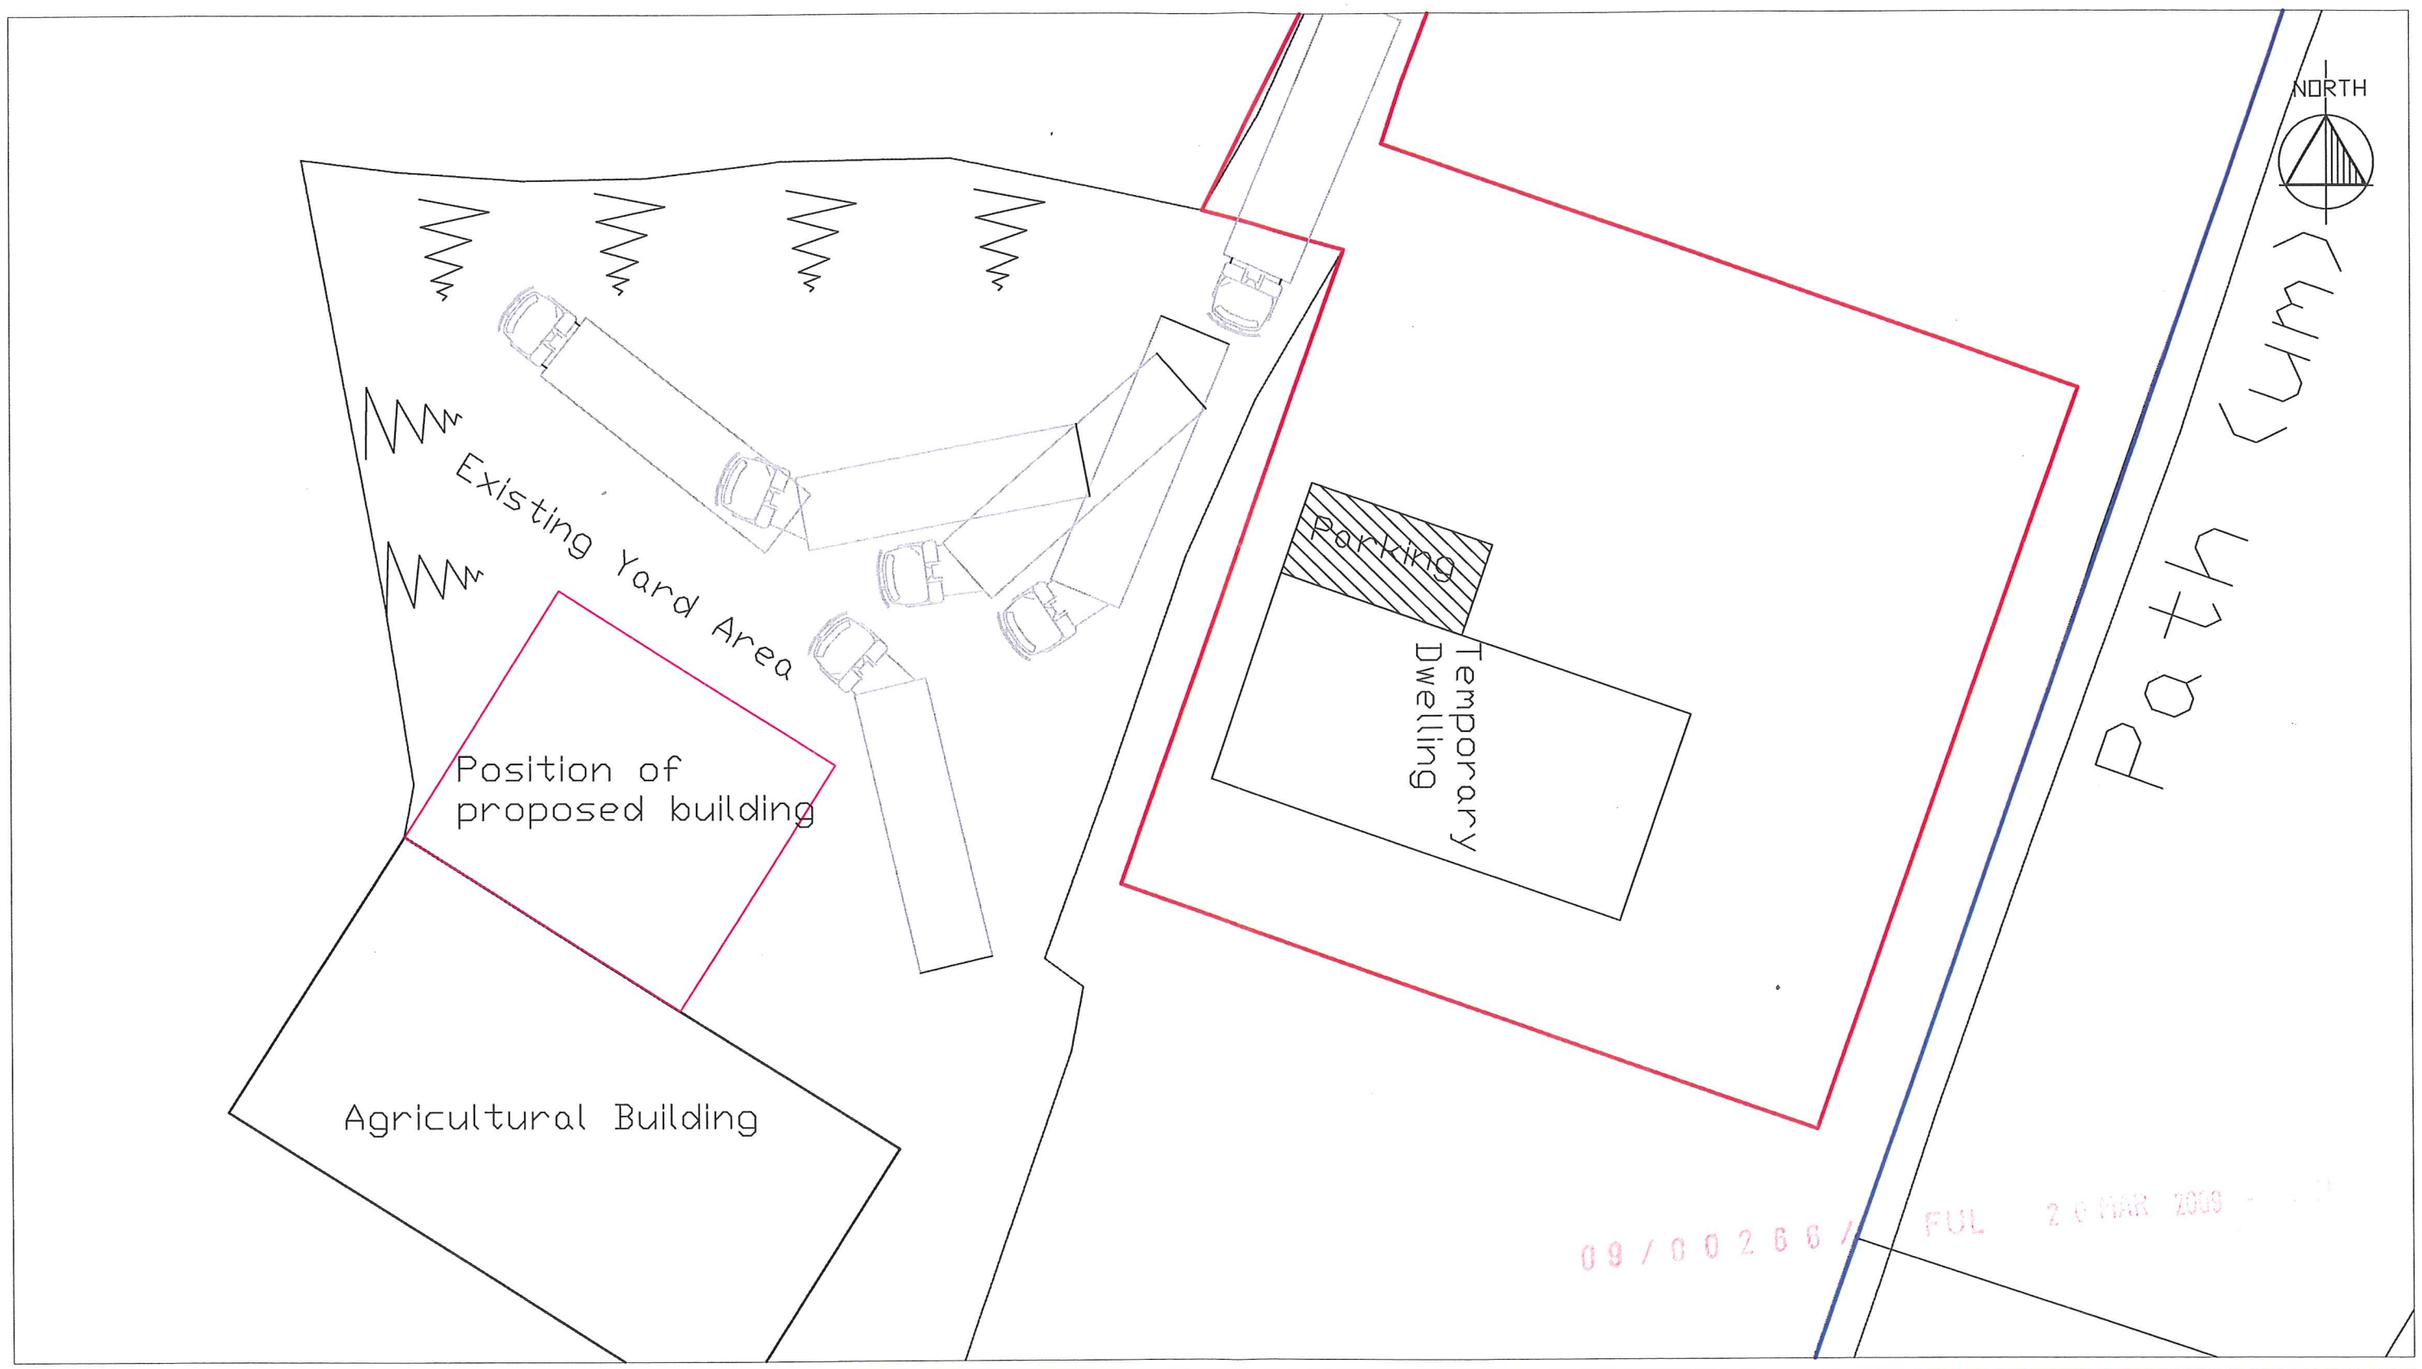

RICS
acorus
rural property services
Chartered Surveyors and Planning Consultants
Woodthorne, Wergs Rd, Wolverhampton. WV6 8TQ
Tel: (01902) 693213 Fax: (01902) 693234

Note:
1. If in doubt please ask.
2. Do not scale: use written dimensions.
3. This drawing is confidential and remains the exclusive property of Acorus.
4. Do not copy unless authorised.

Any maps reproduced on this drawing are: Reproduced from SuperPlan data by permission of Ordnance Survey® on behalf of The Controller of Her Majesty's Stationery Office.© Crown copyright, based on date of map. All rights reserved. Licence number 100039456.

Revisions		
No.	Date:	Description:

Date: 27-02-09
Scale: Scale: 1:250
Origin: Wolves
Verified: RJF


JOB TITLE:
Proposed Temporary Dwelling
Outlet Plantation
Rudyard
Leek

CLIENT:
Mr and Mrs Lowe

Drawing Title:
Site Plan - Transport Access

FILE REF.
WOL/373/LOW

DRAWING No.
TP/01

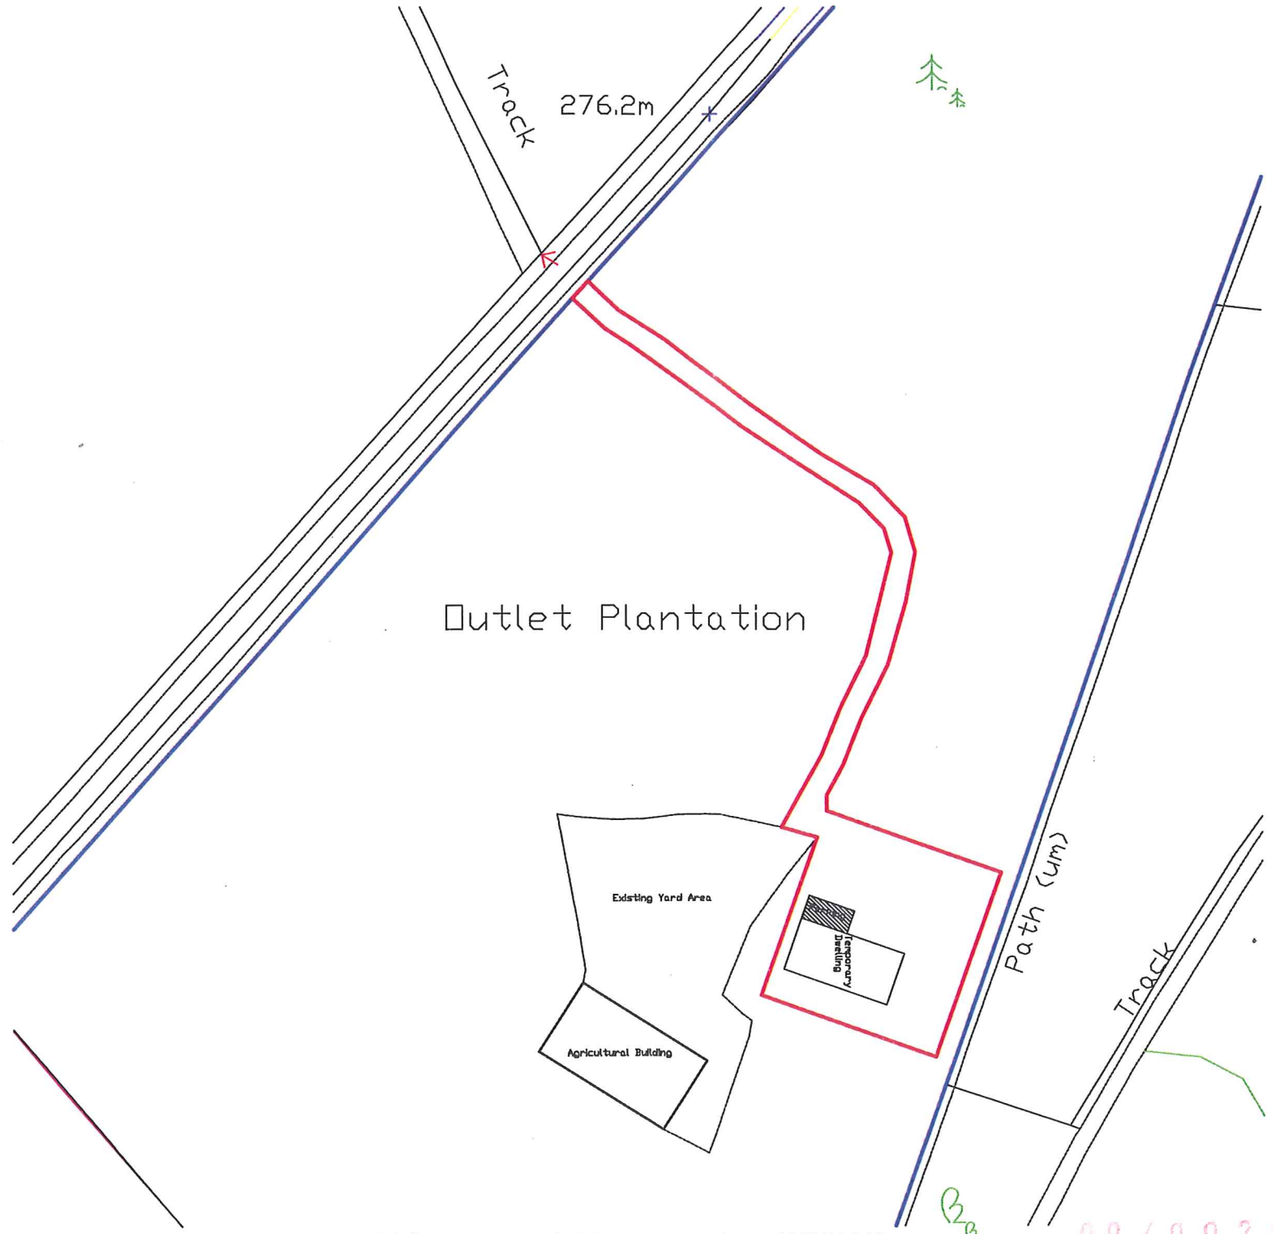

? Crown Copyright 2008. All rights reserved. Licence number 100020449

09/00266/FUL 20 MAR 2009 - S M

RICS
acorus
rural property services
Chartered Surveyors and Planning Consultants
Woodthorne, Wergs Rd, Wolverhampton. WV6 8TQ
Tel: (01902) 693213 Fax: (01902) 693234

Note:
1. If in doubt please ask.
2. Do not scale: use written dimensions.
3. This drawing is confidential and remains the exclusive property of Acorus.
4. Do not copy unless authorised.

Any maps reproduced on this drawing are: Reproduced from SuperPlan data by permission of Ordnance Survey® on behalf of The Controller of Her Majesty's Stationery Office © Crown copyright, based on date of map. All rights reserved. Licence number 100039456.

Revisions		
No.	Date:	Description:

Date: 30-07-08
Scale: Scale: 1:1000
Origin: Wolves
Verified: RJF


JOB TITLE:
Proposed Temporary Dwelling
Outlet Plantation
Rudyard
Leek

CLIENT:
Mr and Mrs Lowe

Drawing Title:
Site Plan

FILE REF.
WOL/373/LOW

DRAWING No.
PL/01

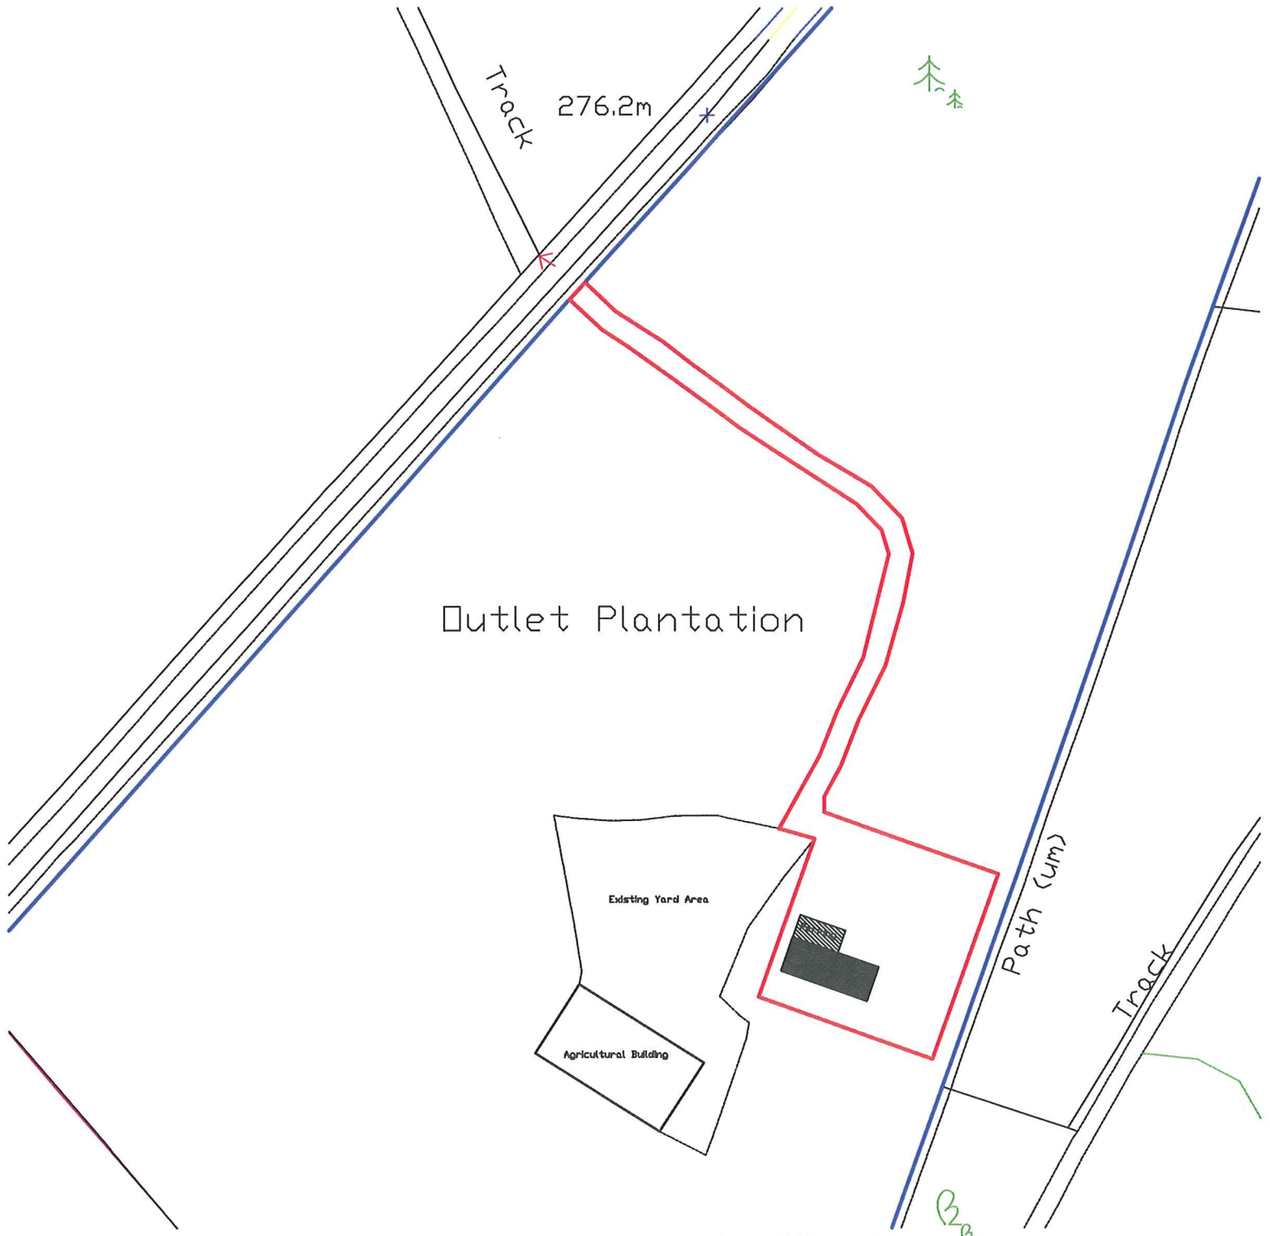

? Crown Copyright 2008. All rights reserved. Licence number 100020449

RICS
acorus
rural property services
Chartered Surveyors and Planning Consultants
Woodthorne, Wergs Rd, Wolverhampton. WV6 8TQ
Tel: (01902) 693213 Fax: (01902) 693234

Note:
1. If in doubt please ask.
2. Do not scale: use written dimensions.
3. This drawing is confidential and remains the exclusive property of Acorus.
4. Do not copy unless authorised.

Any maps reproduced on this drawing are: Reproduced from SuperPlan data by permission of Ordnance Survey & on behalf of The Controller of Her Majesty's Stationery Office.© Crown copyright, based on date of map. All rights reserved. Licence number 100039456.

Revisions		
No.	Date:	Description:
A	25-03-09	Revised to show roof plan of mobile home

Date: 30-07-08
Scale: Scale: 1:1000
Origin: Wolves
Verified: RJF


JOB TITLE:
Proposed Temporary Dwelling
Outlet Plantation
Rudyard
Leek

CLIENT:
Mr and Mrs Lowe

Drawing Title:
Site Plan

FILE REF.
WOL/373/LOW

DRAWING No.
PL/01 REV A

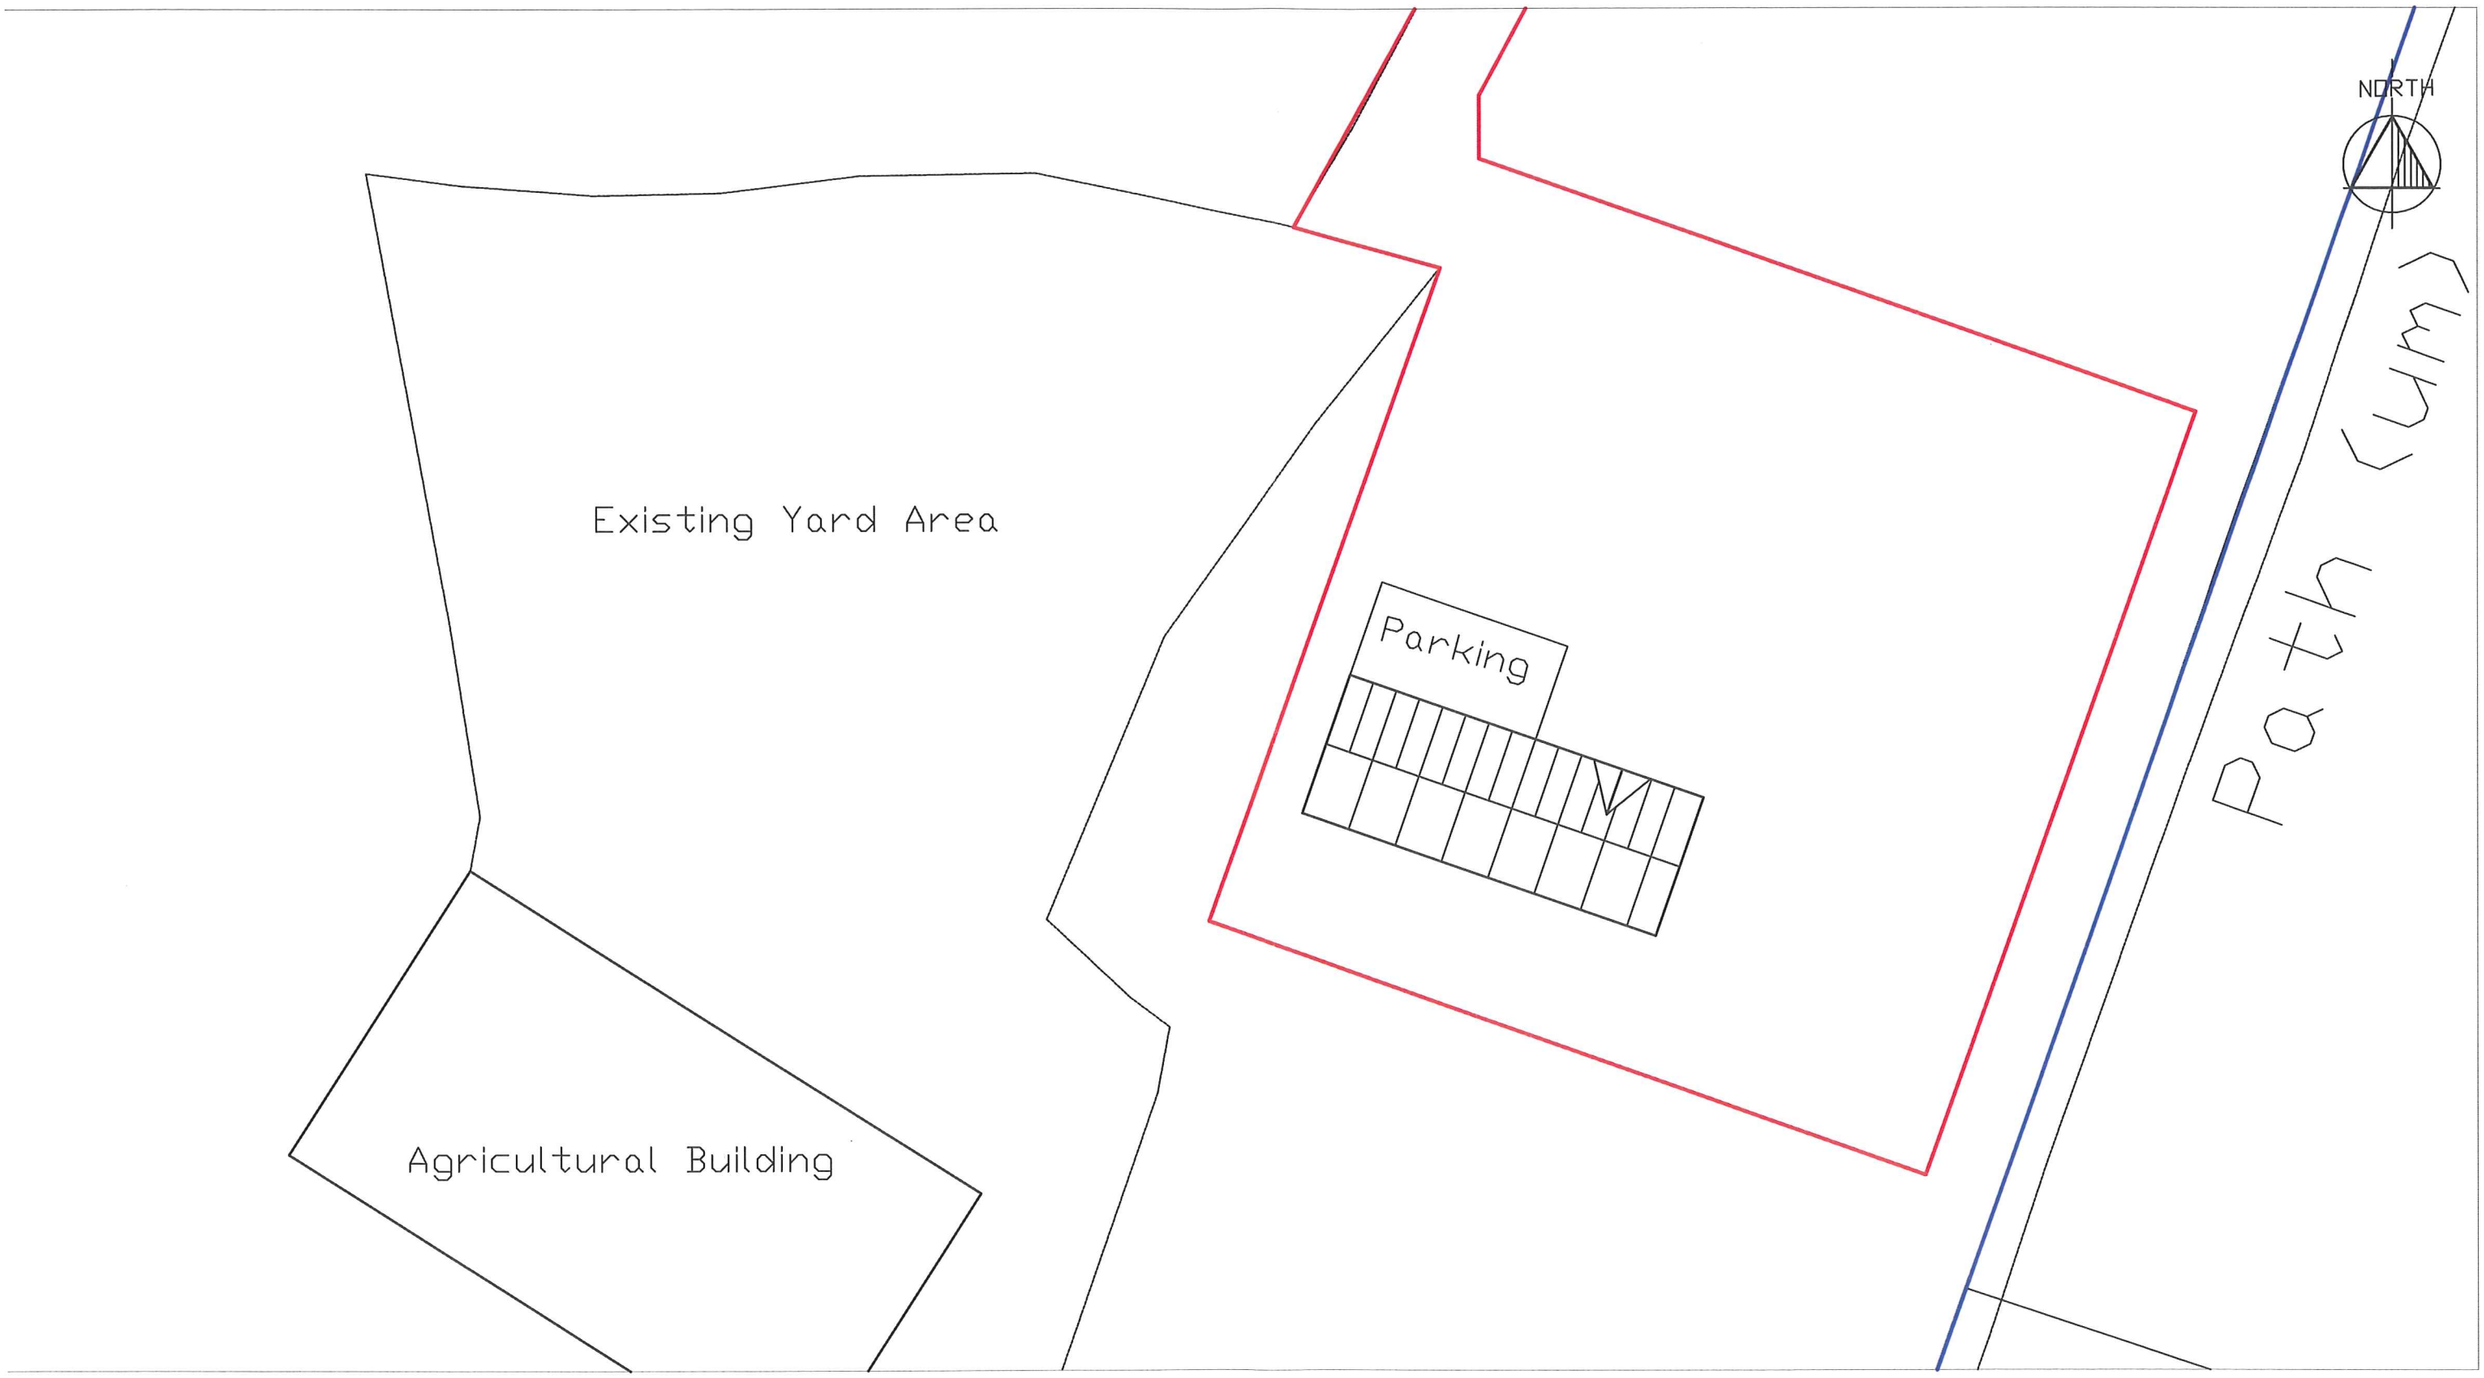

RICS
acorus
rural property services
Chartered Surveyors and Planning Consultants
Woodthorne, Wergs Rd, Wolverhampton, WV6 8TQ
Tel: (01902) 693213 Fax: (01902) 693234

Note:
1. If in doubt please ask.
2. Do not scale: use written dimensions.
3. This drawing is confidential and remains the exclusive property of Acorus.
4. Do not copy unless authorised.

Any maps reproduced on this drawing are: Reproduced from SuperPlan data by permission of Ordnance Survey® on behalf of The Controller of Her Majesty's Stationery Office © Crown copyright, based on date of map. All rights reserved. Licence number 100039456.

Revisions		
No.	Date:	Description:

Date: 02-04-09
Scale: Scale: 1:250
Origin: Wolves
Verified: RJF

JOB TITLE:
Proposed Temporary Dwelling
Outlet Plantation
Rudyard
Leek

CLIENT:
Mr and Mrs Lowe

Drawing Title:
Site Plan

FILE REF.
WOL/373/LOW

DRAWING No.
PL/01