




Proposed Part Side Elevation
Scale 1:50

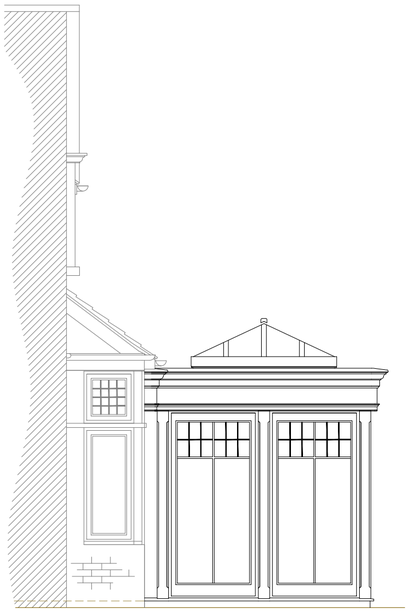

Proposed Rear Elevation
Scale 1:50

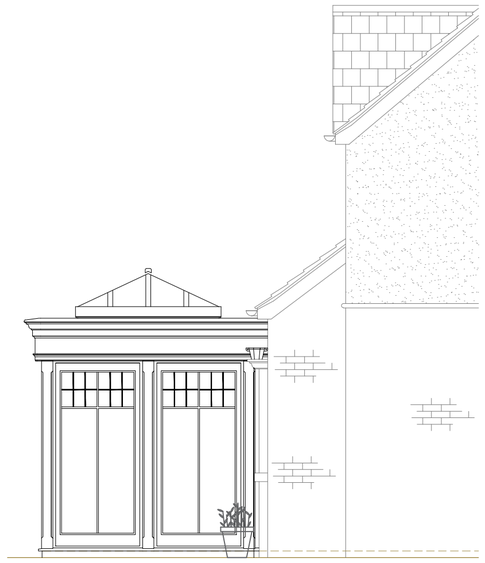

Proposed Part Side Elevation
Scale 1:50

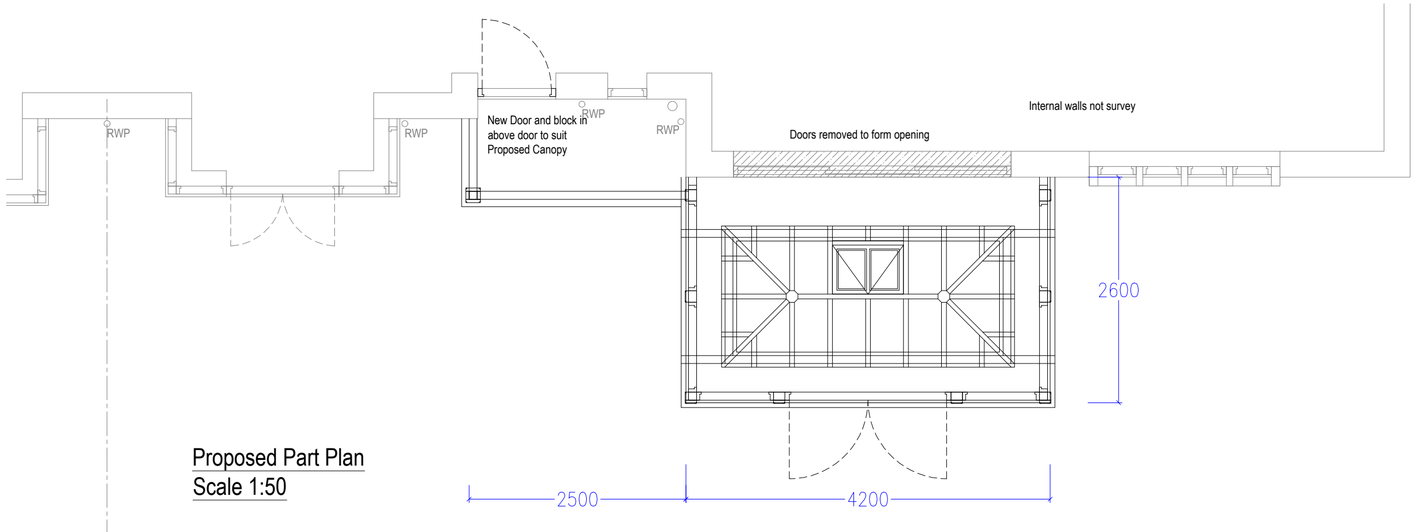

Proposed Part Plan
Scale 1:50

SCALE 1:50
0 0.5m 1m 1.5m 2m 2.5m

REVISION	DATE	COMMENT

client
Dr Carpenter
Thorncliffe,
Denford Road,
Longsdon, Staffordshire
ST9 9QG

Drawing:
Proposed Plans & Elevations

scale:	dwg:	rev:
1:50@A2	10049 /02	-
date: April '16		

David Salisbury

Bennett Road,
Isleport Business Park,
Highbridge, Somerset, TA9 4PW
Tel: 01278-764400 Fax:
01278-764422

© David Salisbury Joinery Ltd. All rights reserved