STAFFORDSHIRE moorlands DISTRICT COUNCIL
ACHIEVING · EXCELLENCE

Staffordshire Moorlands District Council
Moorlands House, Stockwell Street, Leek
Staffordshire Moorlands, ST13 6HQ
Telephone: 0845 605 3013
www.staffsmoorlands.gov.uk

Application for Planning Permission.
Town and Country Planning Act 1990

Part 1

Publication of planning applications on council websites

Please note that with the exception of applicant contact details and Certificates of Ownership, the information provided on this application form and in supporting documents may be published on the council's website.

If you have provided any other information as part of your application which falls within the definition of personal data under the Data Protection Act which you do not wish to be published on the council's website, please contact the council's planning department.

08/01626 FUL 27 AUG 2008 - SMDC

Please complete using block capitals and black ink.

It is important that you read the accompanying guidance notes as incorrect completion will delay the processing of your application.

1. Applicant Name and Address

Title:	MESSRS
First name:	A, S + M
Last name:	FORGE
Company (optional):	c/o AGENT
Unit:	
House number:	
House suffix:	
House name:	
Address 1:	
Address 2:	
Address 3:	
Town:	
County:	
Country:	
Postcode:	

2. Agent Name and Address

Title:	MR
First name:	GRAHAM
Last name:	PERRY
Company (optional):	GJ PERRY PLANNING CONSULTANT
Unit:	
House number:	62
House suffix:	
House name:	
Address 1:	CANNON STREET
Address 2:	
Address 3:	
Town:	UTTOXETER
County:	STAFFORDSHIRE
Country:	UK
Postcode:	ST14 8EU

3. Description of the Proposal

Please describe the proposed development, including any change of use:

ERECTION OF BLOCK OF 2X 1NO BEDROOM FLATS + DRIVEWAY TO SOME DEVELOPMENT AND CREATION OF GARDEN + PARKING SPACE FOR NO 3 WATT PLACE, CHEADLE

Has the building, work or change of use already started? ☐ Yes ☑ No

If Yes, please state the date when building, work or use were started (DD/MM/YYYY): (date must be pre-application submission)

Has the building, work or change of use been completed? ☐ Yes ☑ No

If Yes, please state the date when the building, work or change of use was completed: (DD/MM/YYYY): (date must be pre-application submission)

4. Site Address Details

Please provide the full postal address of the application site.

Unit:		House number:	3	House suffix:	
House name:					
Address 1:	(LAND AT REAR OF)				
Address 2:	WATT PLACE + FRONTING				
Address 3:	BANK STREET				
Town:	CHEADLE				
County:	STAFFORDSHIRE				
Postcode (optional):	ST10 ---				

Description of location or a grid reference.
(must be completed if postcode is not known):

Easting: 007 Northing: 432

Description:

REAR OF 3-7 WATT PLACE + FRONTING BANK STREET CLOSE TO S.W. JUNCTION OF THESE TWO ROADS

5. Pre-application Advice

Has assistance or prior advice been sought from the local authority about this application? ☑ Yes ☐ No

If Yes, please complete the following information about the advice you were given. (This will help the authority to deal with this application more efficiently).

Please tick if the full contact details are not known, and then complete as much as possible: ☐

Officer name:

LISA GOLDSTRAW

Reference:

09/08/00033 FUL - WITHDRAWN

Date (DD/MM/YYYY):
(must be pre-application submission) 07/03/08

Details of pre-application advice received?

RE SUBMISSION OF APPLICATION FOLLOWING DISCUSSIONS PARTICULARLY WITH STAFFORDSHIRE COUNTY HIGHWAYS

6. Pedestrian and Vehicle Access, Roads and Rights of Way

Is a new or altered vehicle access proposed to or from the public highway?	☑ Yes	☐ No
Is a new or altered pedestrian access proposed to or from the public highway?	☑ Yes	☐ No
Are there any new public roads to be provided within the site?	☐ Yes	☑ No
Are there any new public rights of way to be provided within or adjacent to the site?	☐ Yes	☑ No
Do the proposals require any diversions /extinguishments and/or creation of rights of way?	☐ Yes	☑ No

If you answered Yes to any of the above questions, please show details on your plans/drawings and state the reference of the plan (s)/drawings(s)

SEE 1:200 BLOCK PLAN

7. Waste Storage and Collection

Do the plans incorporate areas to store and aid the collection of waste? ☑ Yes ☐ No

If Yes, please provide details:

BIN STORAGE INDICATED ON 1:200 BLOCK PLAN

Have arrangements been made for the separate storage and collection of recyclable waste? ☑ Yes ☐ No

If Yes, please provide details:

NORMAL COLLECTION THROUGH BIN STORE SHOWN ON 1:200 BLOCK PLAN

8. Neighbour and Community Consultation

Have you consulted your neighbours or the local community about the proposal? ☐ Yes ☑ No

If Yes, please provide details:

9. Council Employee / Member

Is the applicant or agent related to any member of staff or elected member of the council? ☐ Yes ☑ No

If Yes, please provide details:

10. Materials

If applicable, please state what materials are to be used externally. Include type, colour and name for each material:

	Existing (where applicable)	Proposed	Not applicable	Don't Know	Drawing references if applicable
Walls		BRICK	☐	☐	
Roof		TILE	☐	☐	
Windows		TIMBER	☐	☐	1674/001B
Doors		TIMBER	☐	☐	
Boundary treatments (e.g. fences, walls)		HEDGES	☐	☐	1:200
Vehicle access and hard-standing		TARMAC	☐	☐	Block
Lighting		N/A	☑	☐	
Others (please specify)		—	☑	☐	

Are you supplying additional information on submitted plan(s)/drawing(s)/design and access statement? ☑ Yes ☐ No

If Yes, please state references for the plan(s)/drawing(s)/design and access statement:

1:200 Block 1:50/1:100 - 1674/001B.

11. Vehicle Parking

Please provide information on the existing and proposed number of on-site parking spaces:

Type of Vehicle	Total Existing	Total proposed (including spaces retained)	Difference in spaces
Cars	0	3	3
Light goods vehicles/ public carrier vehicles	0	0	0
Motorcycles	0	0	0
Disability spaces	0	0	0
Cycle spaces	0	0	0
Other (e.g. Bus)	0	0	0
Other (e.g. Bus)	0	0	0

12. Foul Sewage

Please state how foul sewage is to be disposed of:

- [x] Mains sewer
- [ ] Cess pit
- [ ] Septic tank
- [ ] Other
- [ ] Package treatment plant

Are you proposing to connect to the existing drainage system? [x] Yes [ ] No

If Yes, please include the details of the existing system on the application drawings and state references for the plan(s)/drawing(s):

1 : 200 ROOF PLAN

13. Assessment of Flood Risk

Is the site within an area at risk of flooding? (Refer to the Environment Agency's Flood Map showing flood zones 2 and 3 and consult Environment Agency standing advice and your local planning authority requirements for information as necessary.)

[ ] Yes [x] No

If Yes, you will need to submit a Flood Risk Assessment to consider the risk to the proposed site.

Is your proposal within 20 metres of a watercourse (e.g. river, stream or beck)? [ ] Yes [x] No

Will the proposal increase the flood risk elsewhere? [ ] Yes [x] No

How will surface water be disposed of?

- [ ] Sustainable drainage system
- [ ] Existing watercourse
- [ ] Soakaway
- [ ] Pond/lake
- [x] Main sewer

14. Biodiversity and Geological Conservation

Is there a reasonable likelihood of the following being affected adversely or conserved and enhanced within the application site, or on land adjacent to or near the application site?

a) Protected and priority species:

- [ ] Yes, on the development site
- [ ] Yes, on land adjacent to or near the proposed development
- [x] No

b) Designated sites, important habitats or other biodiversity features:

- [ ] Yes, on the development site
- [ ] Yes, on land adjacent to or near the proposed development
- [x] No

c) Features of geological conservation importance:

- [ ] Yes, on the development site
- [ ] Yes, on land adjacent to or near the proposed development
- [x] No

15. Existing Use

Please describe the current use of the site:

GARDEN TO 3 NEXT PLACE

Is the site currently vacant? [ ] Yes [ ] No

If Yes, please describe the last use of the site:

When did this use end (if known)? DD/MM/YYYY (date where known may be approximate)

Does the proposal involve any of the following:

Land which is known to be contaminated? [ ] Yes [x] No

Land where contamination is suspected for all or part of the site? [ ] Yes [x] No

A proposed use that would be particularly vulnerable to the presence of contamination? [ ] Yes [x] No

If you have answered Yes to any of the above, you will need to submit an appropriate contamination assessment.

16. Trees and Hedges

Are there trees or hedges on the proposed development site? [x] Yes [ ] No

And/or: Are there trees or hedges on land adjacent to the proposed development site that could influence the development or might be important as part of the local landscape character? [ ] Yes [x] No

If Yes to either or both of the above, you will need to provide a full Tree Survey, with accompanying plan before your application can be determined. Your Local Planning Authority should make clear on its website what the survey should contain, in accordance with the current 'BS5837: Trees in relation to construction - Recommendations'.

17. Trade Effluent

Does the proposal involve the need to dispose of trade effluents or waste? [ ] Yes [x] No

If Yes, please describe the nature, volume and means of disposal of trade effluents or waste

18. Residential Units (Including Conversion)

Does your proposal include the gain, loss or change of use of residential units? ☐ Yes ☐ No
If Yes, please complete details of the changes in the tables below:

Proposed Housing

Market Housing	Not known	Number of Bedrooms 1	2	3	4+	Unknown	Total
Houses	☐						0
Flats and maisonettes	☐	2					2
Live-work units	☐						0
Cluster flats	☐						0
Sheltered housing	☐						0
Bedsit/studios	☐						0
Unknown type	☐						0
Totals $(a+b+c+d+e+f+g)=$							2

Social Rented	Not known	Number of Bedrooms 1	2	3	4+	Unknown	Total
Houses	☐						0
Flats and maisonettes	☐						0
Live-work units	☐						0
Cluster flats	☐						0
Sheltered housing	☐						0
Bedsit/studios	☐						0
Unknown type	☐						0
Totals $(a+b+c+d+e+f+g)=$							0

Intermediate	Not known	Number of Bedrooms 1	2	3	4+	Unknown	Total
Houses	☐						0
Flats and maisonettes	☐						0
Live-work units	☐						0
Cluster flats	☐						0
Sheltered housing	☐						0
Bedsit/studios	☐						0
Unknown type	☐						0
Totals $(a+b+c+d+e+f+g)=$							0

Key worker	Not known	Number of Bedrooms 1	2	3	4+	Unknown	Total
Houses	☐						0
Flats and maisonettes	☐						0
Live-work units	☐						0
Cluster flats	☐						0
Sheltered housing	☐						0
Bedsit/studios	☐						0
Unknown type	☐						0
Totals $(a+b+c+d+e+f+g)=$							0

Total proposed residential units $(A+B+C+D)=$ **2**

Existing Housing

Market Housing	Not known	Number of Bedrooms 1	2	3	4+	Unknown	Total
Houses	☐						
Flats and maisonettes	☐						
Live-work units	☐						
Cluster flats	☐						
Sheltered housing	☐						
Bedsit/studios	☐						
Unknown type	☐						
Totals $(a+b+c+d+e+f+g)=$							

Social Rented	Not known	Number of Bedrooms 1	2	3	4+	Unknown	Total
Houses	☐						
Flats and maisonettes	☐						
Live-work units	☐						
Cluster flats	☐						
Sheltered housing	☐						
Bedsit/studios	☐						
Unknown type	☐						
Totals $(a+b+c+d+e+f+g)=$							

Intermediate	Not known	Number of Bedrooms 1	2	3	4+	Unknown	Total
Houses	☐						
Flats and maisonettes	☐						
Live-work units	☐						
Cluster flats	☐						
Sheltered housing	☐						
Bedsit/studios	☐						
Unknown type	☐						
Totals $(a+b+c+d+e+f+g)=$							

Key worker	Not known	Number of Bedrooms 1	2	3	4+	Unknown	Total
Houses	☐						
Flats and maisonettes	☐						
Live-work units	☐						
Cluster flats	☐						
Sheltered housing	☐						
Bedsit/studios	☐						
Unknown type	☐						
Totals $(a+b+c+d+e+f+g)=$							

Total existing residential units $(E+F+G+H)=$ **0**

TOTAL NET GAIN or LOSS of RESIDENTIAL UNITS (Proposed Housing Grand Total - Existing Housing Grand Total): **2**

$Date: 2008/05/16 15:23:36 $ $Revision: 1.30 $

19. All Types of Development: Non-residential Floorspace

Does your proposal involve the loss, gain or change of use of non-residential floorspace? ☐ Yes ☑ No

If you have answered Yes to the question above please add details in the following table:

Use class/type of use		Not applicable	Existing gross internal floorspace (square metres)	Gross internal floorspace to be lost by change of use or demolition (square metres)	Total gross internal floorspace proposed (including change of use)(square metres)	Net additional gross internal floorspace following development (square metres)
A1	Shops	☐				
	Net tradable area:	☐				
A2	Financial and professional services	☐				
A3	Restaurants and cafes	☐				
A4	Drinking establishments	☐				
A5	Hot food takeaways	☐				
B1 (a)	Office (other than A2)	☐				
B1 (b)	Research and development	☐				
B1 (c)	Light industrial	☐				
B2	General industrial	☐				
B8	Storage or distribution	☐				
C1	Hotels and halls of residence	☐				
C2	Residential institutions	☐				
D1	Non-residential institutions	☐				
D2	Assembly and leisure	☐				
OTHER	Please specify	☐				
		☐				
	Total					

In addition, for hotels, residential institutions and hostels, please additionally indicate the loss or gain of rooms

Use class	Type of use	Not applicable	Existing rooms to be lost by change of use or demolition	Total rooms proposed (including changes of use)	Net additional rooms
C1	Hotels	☐			
C2	Residential Institutions	☐			
Other	Hostels	☐			

20. Employment

Please complete the following information regarding employees:

	Full-time	Part-time	Total full-time equivalent
Existing employees		N/A	
Proposed employees			

21. Hours of Opening

Please state the hours of opening for each non-residential use proposed:

Use	Monday to Friday	Saturday	Sunday and Bank Holidays	Not known
		N/A		

22. Site Area

Please state the site area in hectares (ha) 0.030

23. Industrial or Commercial Processes and Machinery

Please describe the activities and processes which would be carried out on the site and the end products including plant, ventilation or air conditioning. Please include the type of machinery which may be installed on site:

Is the proposal a waste management development? ☐ Yes ☐ No

If the answer is Yes, please complete the following table:

	Not applicable	The total capacity of the void in cubic metres, including engineering surcharge and making no allowance for cover or restoration material (or tonnes if solid waste or litres if liquid waste)	Maximum annual operational throughput in tonnes (or litres if liquid waste)
Inert landfill	☐		
Non-hazardous landfill	☐		
Hazardous landfill	☐		
Energy from waste incineration	☐		
Other incineration	☐		
Landfill gas generation plant	☐		
Pyrolysis/gasification	☐		
Metal recycling site	☐		
Transfer stations	☐		
Material recovery/recycling facilities (MRFs)	☐		
Household civic amenity sites	☐		
Open windrow composting	☐		
In-vessel composting	☐		
Anaerobic digestion	☐		
Any combined mechanical, biological and/or thermal treatment (MBT)	☐		
Sewage treatment works	☐		
Other treatment	☐		
Recycling facilities construction, demolition and excavation waste	☐		
Storage of waste	☐		
Other waste management	☐		
Other developments	☐		

Please provide the maximum annual operational throughput of the following waste streams:	
Municipal	
Construction, demolition and excavation	
Commercial and industrial	
Hazardous	

If this is a landfill application you will need to provide further information before your application can be determined. Your waste planning authority should make clear what information it requires on its website.

24. Hazardous Substances

Does the proposal involve the use or storage of any of the following materials in the quantities stated below? ☐ Yes ☐ No ☐ Not applicable

If Yes, please provide the amount of each substance that is involved:

Acrylonitrile (tonnes)		Ethylene oxide (tonnes)		Phosgene (tonnes)	
Ammonia (tonnes)		Hydrogen cyanide (tonnes)		Sulphur dioxide (tonnes)	
Bromine (tonnes)		Liquid oxygen (tonnes)		Flour (tonnes)	
Chlorine (tonnes)		Liquid petroleum gas (tonnes)		Refined white sugar (tonnes)	
Other:		Other:			
Amount (tonnes):		Amount (tonnes):			

25. Certificates

One Certificate A, B, C, or D, must be completed, together with the Agricultural Holdings Certificate with this application form

CERTIFICATE OF OWNERSHIP - CERTIFICATE A

Town and Country Planning (General Development Procedure) Order 1995 Certificate under Article 7

I certify/The applicant certifies that on the day 21 days before the date of this application nobody except myself/ the applicant was the owner *(owner is a person with a freehold interest or leasehold interest with at least 7 years left to run)* of any part of the land or building to which the application relates.

Signed - Applicant:	Or signed - Agent:	Date (DD/MM/YYYY):
		26/05/2008

CERTIFICATE OF OWNERSHIP - CERTIFICATE B

Town and Country Planning (General Development Procedure) Order 1995 Certificate under Article 7

I certify/ The applicant certifies that I have/the applicant has given the requisite notice to everyone else (as listed below) who, on the day 21 days before the date of this application, was the owner (*owner is a person with a freehold interest or leasehold interest with at least 7 years left to run)* of any part of the land or building to which this application relates.

Name of Owner	Address	Date Notice Served

Signed - Applicant:	Or signed - Agent:	Date (DD/MM/YYYY):

CERTIFICATE OF OWNERSHIP - CERTIFICATE C

Town and Country Planning (General Development Procedure) Order 1995 Certificate under Article 7

I certify/ The applicant certifies that:

- Neither Certificate A or B can be issued for this application
- All reasonable steps have been taken to find out the names and addresses of the other owners *(owner is a person with a freehold interest or leasehold interest with at least 7 years left to run*)of the land or building, or of a part of it , but I have/ the applicant has been unable to do so.

The steps taken were:

Name of Owner	Address	Date Notice Served

Notice of the application has been published in the following newspaper (circulating in the area where the land is situated):	On the following date (which must not be earlier than 21 days before the date of the application):

Signed - Applicant:	Or signed - Agent:	Date (DD/MM/YYYY):

25. Certificates (continued)

CERTIFICATE OF OWNERSHIP - CERTIFICATE D

Town and Country Planning (General Development Procedure) Order 1995 Certificate under Article 7

I certify/ The applicant certifies that:

- Certificate A cannot be issued for this application
- All reasonable steps have been taken to find out the names and addresses of everyone else who, on the day 21 days before the date of this application, was the owner *(owner is a person with a freehold interest or leasehold interest with at least 7 years left to run)* of any part of the land to which this application relates, but I have/ the applicant has been unable to do so.

The steps taken were:

Notice of the application has been published in the following newspaper (circulating in the area where the land is situated):

On the following date (which must not be earlier than 21 days before the date of the application):

Signed - Applicant:

Or signed - Agent:

Date (DD/MM/YYYY):

AGRICULTURAL HOLDINGS CERTIFICATE

Town and Country Planning (General Development Procedure)Order 1995 Certificate under Article 7

Agricultural Land Declaration - You Must Complete Either A or B

(A) None of the land to which the application relates is, or is part of, an agricultural holding.

Signed - Applicant:

Or signed - Agent:

Date (DD/MM/YYYY): 26/08/2008

B) I have/ The applicant has given the requisite notice to every person other than myself/ the applicant who, on the day 21 days before the date of this application, was a tenant of an agricultural holding on all or part of the land to which this application relates, as listed below:

Name of Tenant	Address	Date Notice Served

Signed - Applicant:

Or signed - Agent:

Date (DD/MM/YYYY):

26. Planning Application Requirements - Checklist

Please read the following checklist to make sure you have sent all the information in support of your proposal. Failure to submit all information required will result in your application being deemed invalid. It will not be considered valid until all information required by the Local Planning Authority has been submitted.

The original and 3 copies of a completed and dated application form: ☑

The correct fee: ☑

The original and 3 copies of a design and access statement: ☑

The original and 3 copies of the plan which identifies the land to which the application relates drawn to an identified scale and showing the direction of North: ☑

The original and 3 copies of the completed, dated Article 7 Certificate (Agricultural Holdings): ☑

The original and 3 copies of other plans and drawings or information necessary to describe the subject of the application: ☑

The original and 3 copies of the completed, dated Ownership Certificate (A, B, C, or D - as applicable): ☑

27. Declaration

I/we hereby apply for planning permission/consent as described in this form and the accompanying plans/drawings and additional information.

Signed - Applicant:

Or signed - Agent:

Date (DD/MM/YYYY): 26/08/2008 (date cannot be pre-application)

28. Applicant Contact Details

Telephone numbers

Country code:	National number:	Extension number:

Country code:	Mobile number (optional):

Country code:	Fax number (optional):

Email address (optional):

29. Agent Contact Details

Telephone numbers

Country code:	National number:	Extension number:
—	01889 561107	—

Country code:	Mobile number (optional):
—	07966 154984

Country code:	Fax number (optional):
—	01889 561107

Email address (optional): graeme@gjperry.co.uk

30. Site Visit

Can the site be seen from a public road, public footpath, bridleway or other public land? ☑ Yes ☐ No

If the planning authority needs to make an appointment to carry out a site visit, whom should they contact? *(Please select only one)* ☑ Agent ☐ Applicant ☐ Other (if different from the agent/applicant's details)

If Other has been selected, please provide:

Contact name:

Telephone number:

Email address:

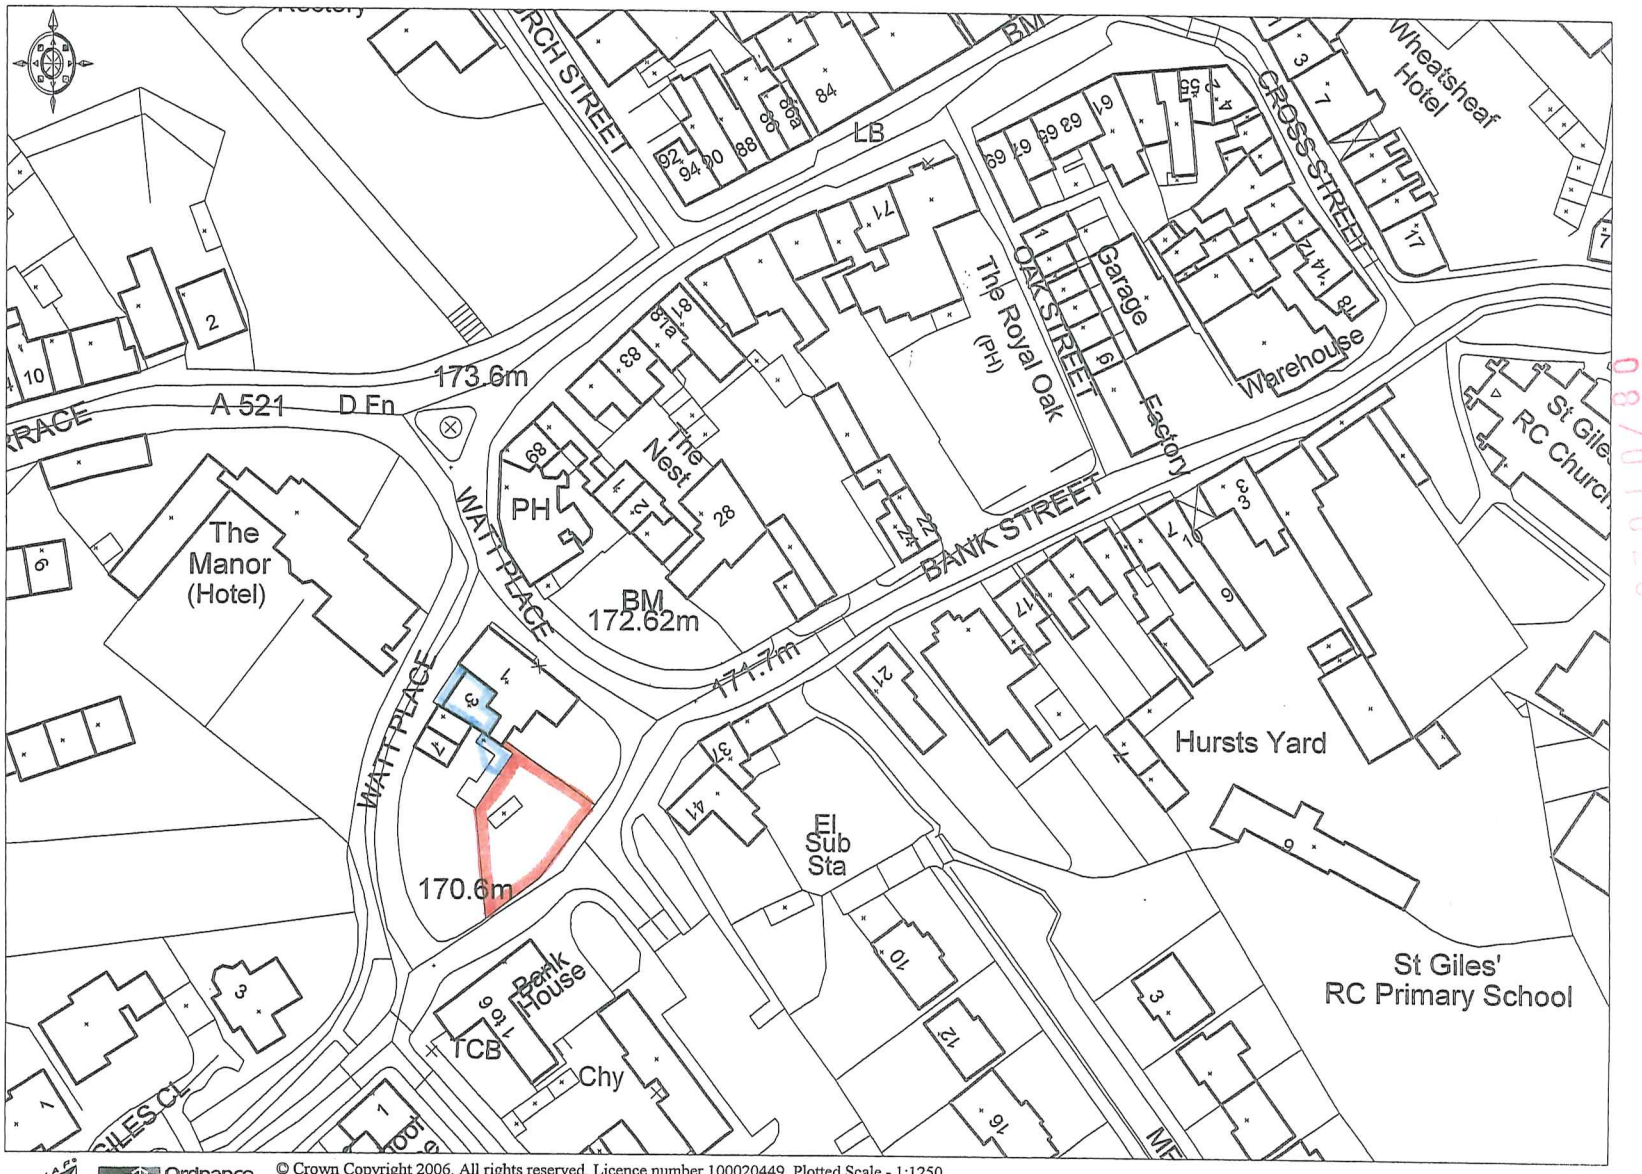

© Crown Copyright 2006. All rights reserved. Licence number 100020449. Plotted Scale - 1:1250

This map was created with Promap

08/01626/FU

G. J. PERRY
Planning Consultant

* * *

Tel & Fax : 01889 566107
Mobile : 07966 154984
Email : graeme@gjperry.co.uk

62 CARTER STREET
UTTOXETER
STAFFS.
ST14 8EU

JUSTIFICATION ACCESS & DESIGN CONSIDERATIONS FOR

PROPOSED DEVELOPMENT

AT

LAND AT REAR OF 3 WATT PLACE AND FRONTING BANK STREET, CHEADLE

Background

The Applicants own no 3 Watt Place Cheadle which has a disproportionately large garden area and no parking facility. Ways of best utilizing the garden area have been looked at in conjunction with SMDC and an application for its redevelopment prepared.

The application site is in the Town Centre of Cheadle, within the designated Conservation Area. No 3 Watt Place is a grade II listed building.

08/01626 FUL 27 AUG 2008 - SMDC

Assessment of the suitability of the application site

The application site is the 300 sq m garden to the terraced property of no 3 Watt Place. Enquiries of both SMDC and local Estate Agents reveals a demand for smaller 'starter'-type properties in the Cheadle area close to the Town Centre and 1/2no bedroomed appartments are particularly in demand. The site also has the attraction of being close to the Town's facilities thereby reducing the need for reliance on the motor car.

The existing 3-bedroomed property has no vehicular access and parking facility and, when considering the redevelopment options, a smaller garden and parking space were included.

The site is slightly higher than the Bank Street frontage and slopes gently up towards the houses on Watt Place. In engineering terms there are no major obstacles with the proposal.

Preliminary discussions were held with Staffordshire County Highways and, whilst there was no objection in principle, they requested that the access be at the west end of the plot, in order to minimise conflict on the one-way street and traffic emerging from the hospital (almost opposite) was also taken into account.

Initial discussions were held with Officers of SMDC who confirmed that the proposals fall within the Local Authority's policies for The Town Centre and Conservation Area. employment sites. There have been no other consultations as the proposals will not have any impact on any of the adjoining occupiers.

Evaluation of the existing buildings on the application site

There are no buildings on the site.

Design considerations for the existing buildings

The opportunity will be taken to smarten up the area and provide the listed no 3 Watt Place with a more appropriate garden and parking space. The grade II listed building was erected at a time where minimal formal gardens (if any) were provided and the proposal enhances the existing property.

The proposed building will be of brick and tile construction with materials, including windows, commensurate with the neighbouring buildings in the Conservation Area.

Services

Basic enquiries have been made of utility service providers and the proposed use does not impact on any existing arrangements

Landscaping and the Environment Agency

A soft landscaping scheme is indicated in the application utilizing traditional garden planting, lawn and bushes.

It is understood that the Environment Agency has no particular requirements in respect of the development of this site.

Access, highways, parking and circulation requirements

The proposed use will generate vehicle movements from the 3no parking spaces created, which Staffordshire County Highways do not consider will have any impact on this part of the road system. The proposals allow vehicles to enter and leave the site in forward gear.

Other matters

It is believed that the proposal provides the opportunity to 'tidy-up' this part of the Town Centre and assist in meeting the Policy desires of SMDC in respect Town Centre, Conservation Area, housing and transportation matters.