LOWER STONEHOUSE FARM
BROWN EDGE

18 OCTOBER 2008

Drawing Number LSF Arena Gallery New/3

NEW VIEWING GALLERY

Proposed new work in red

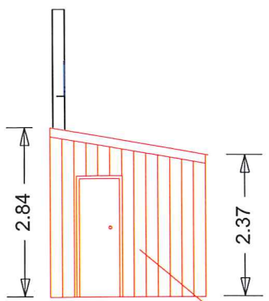

Roof sheets of coated steel colour to match cladding

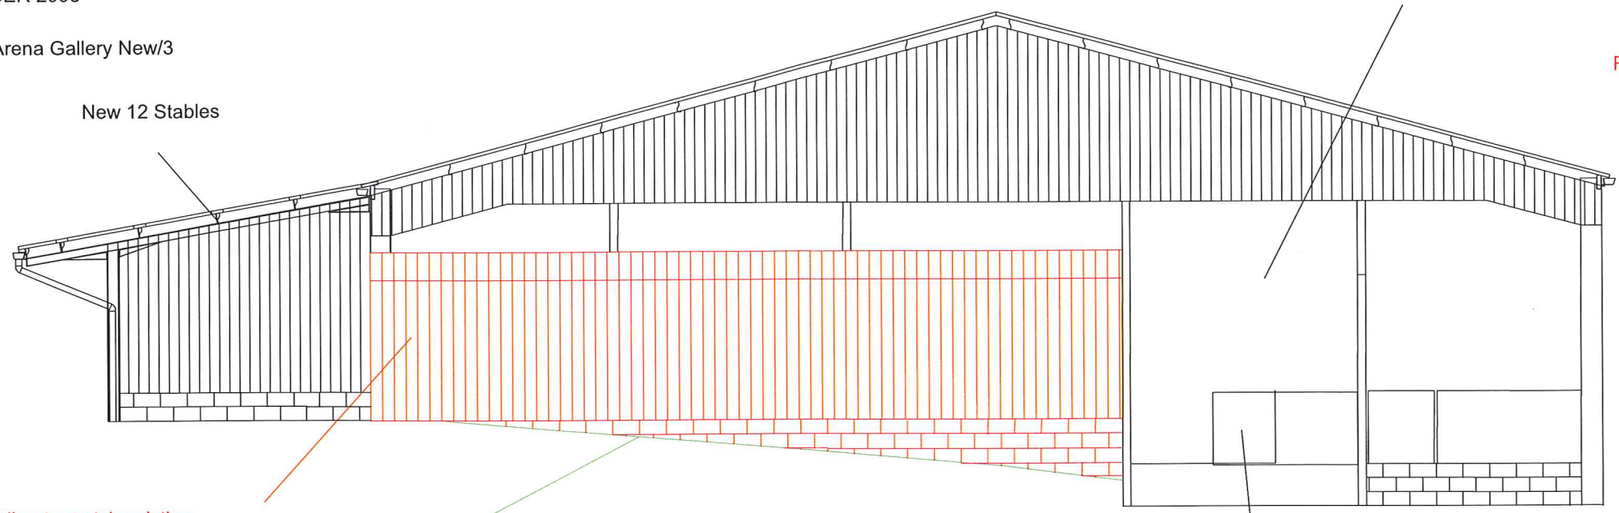

VIEW FROM OUTSIDE BUILDING

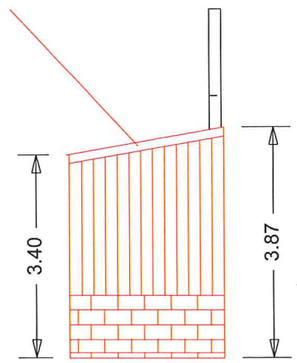

Scale: 1:100

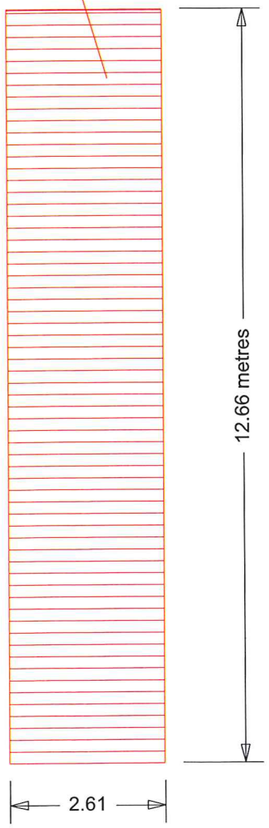

ROOF PLAN VIEW

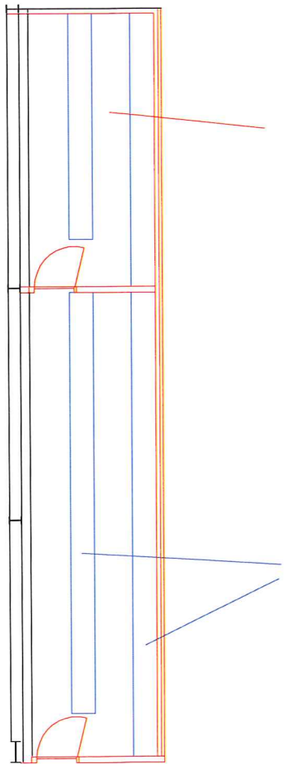

INTERNAL VIEW

08/01774/ FUL 20 OCT 2008 - SMD

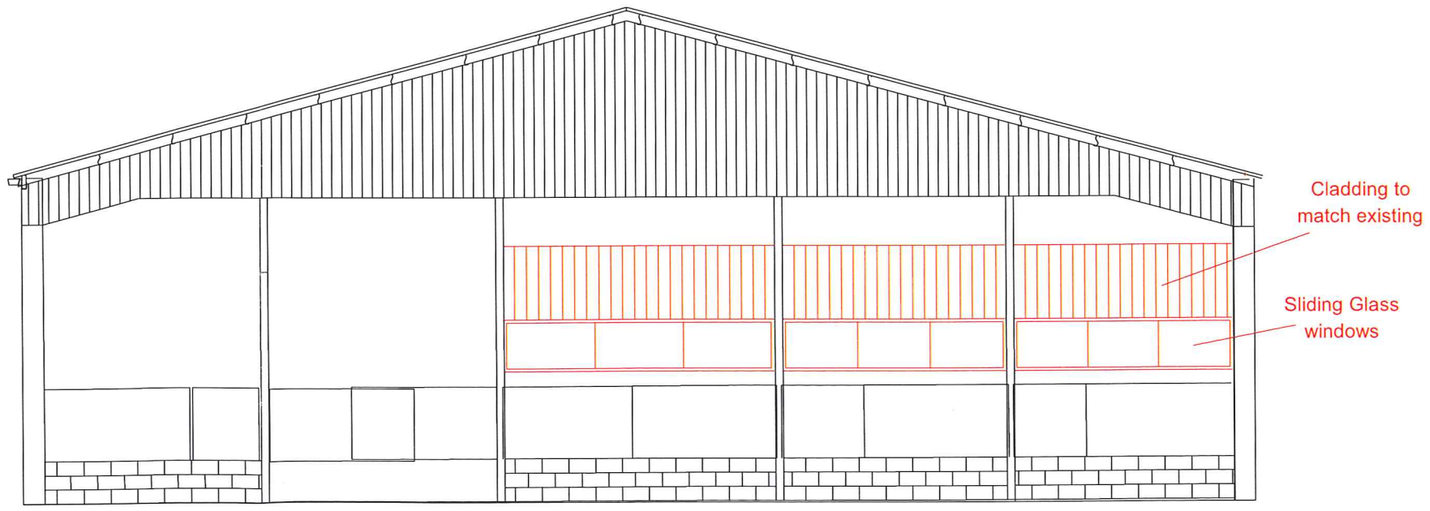

VIEW FROM INSIDE EXISTING ARENA

LOWER STONEHOUSE FARM
BROWN EDGE

14 SEPTEMBER 2008

Drawing Number LSF Arena Gallery New/2

NEW VIEWING GALLERY

Proposed new work in red

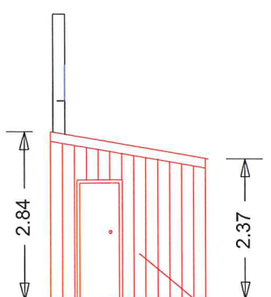

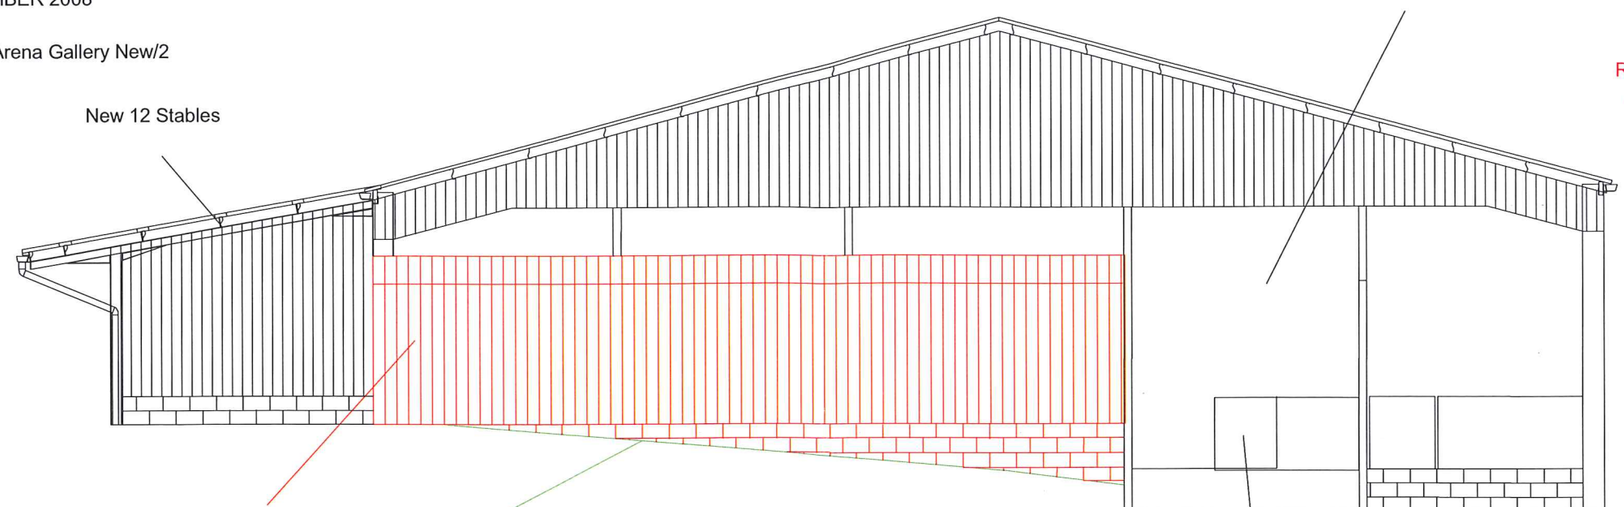

VIEW FROM OUTSIDE BUILDING

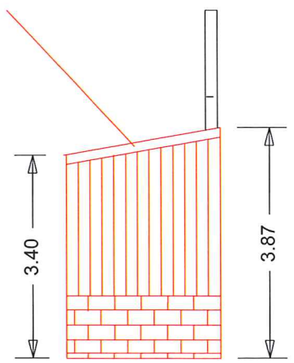

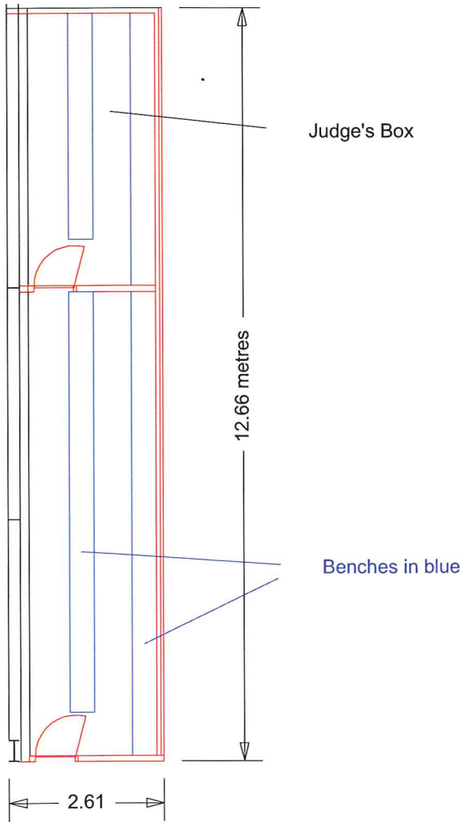

Scale: 1:100

08/01774/FUL 6 OCT 2008 - SMD

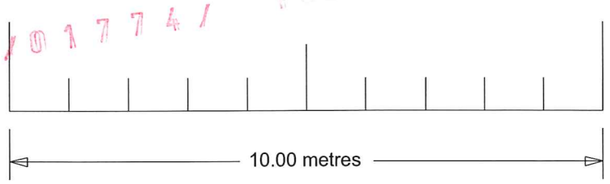

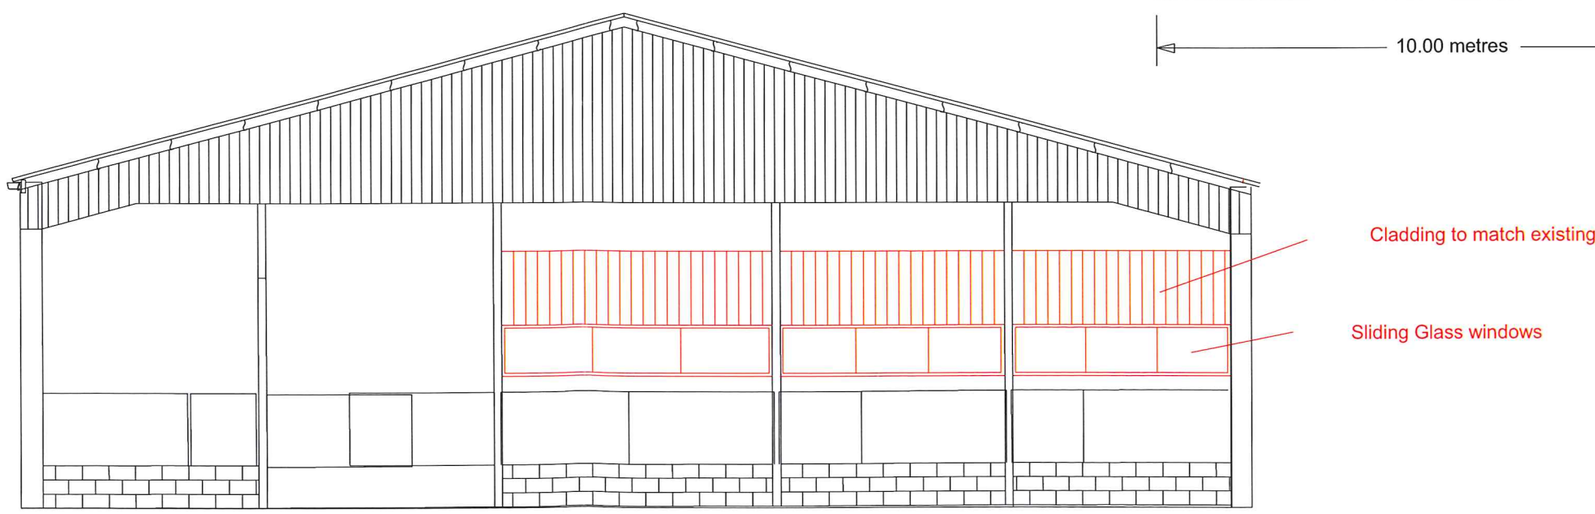

VIEW FROM INSIDE EXISTING ARENA

BLOCK PLAN

08/01774/
6 OCT 2008 - S M D

Lower Stonehouse Farm, Brown Edge

Proposed Viewing gallery

1 October 2008

Drawing No. LSF NVG/BP1

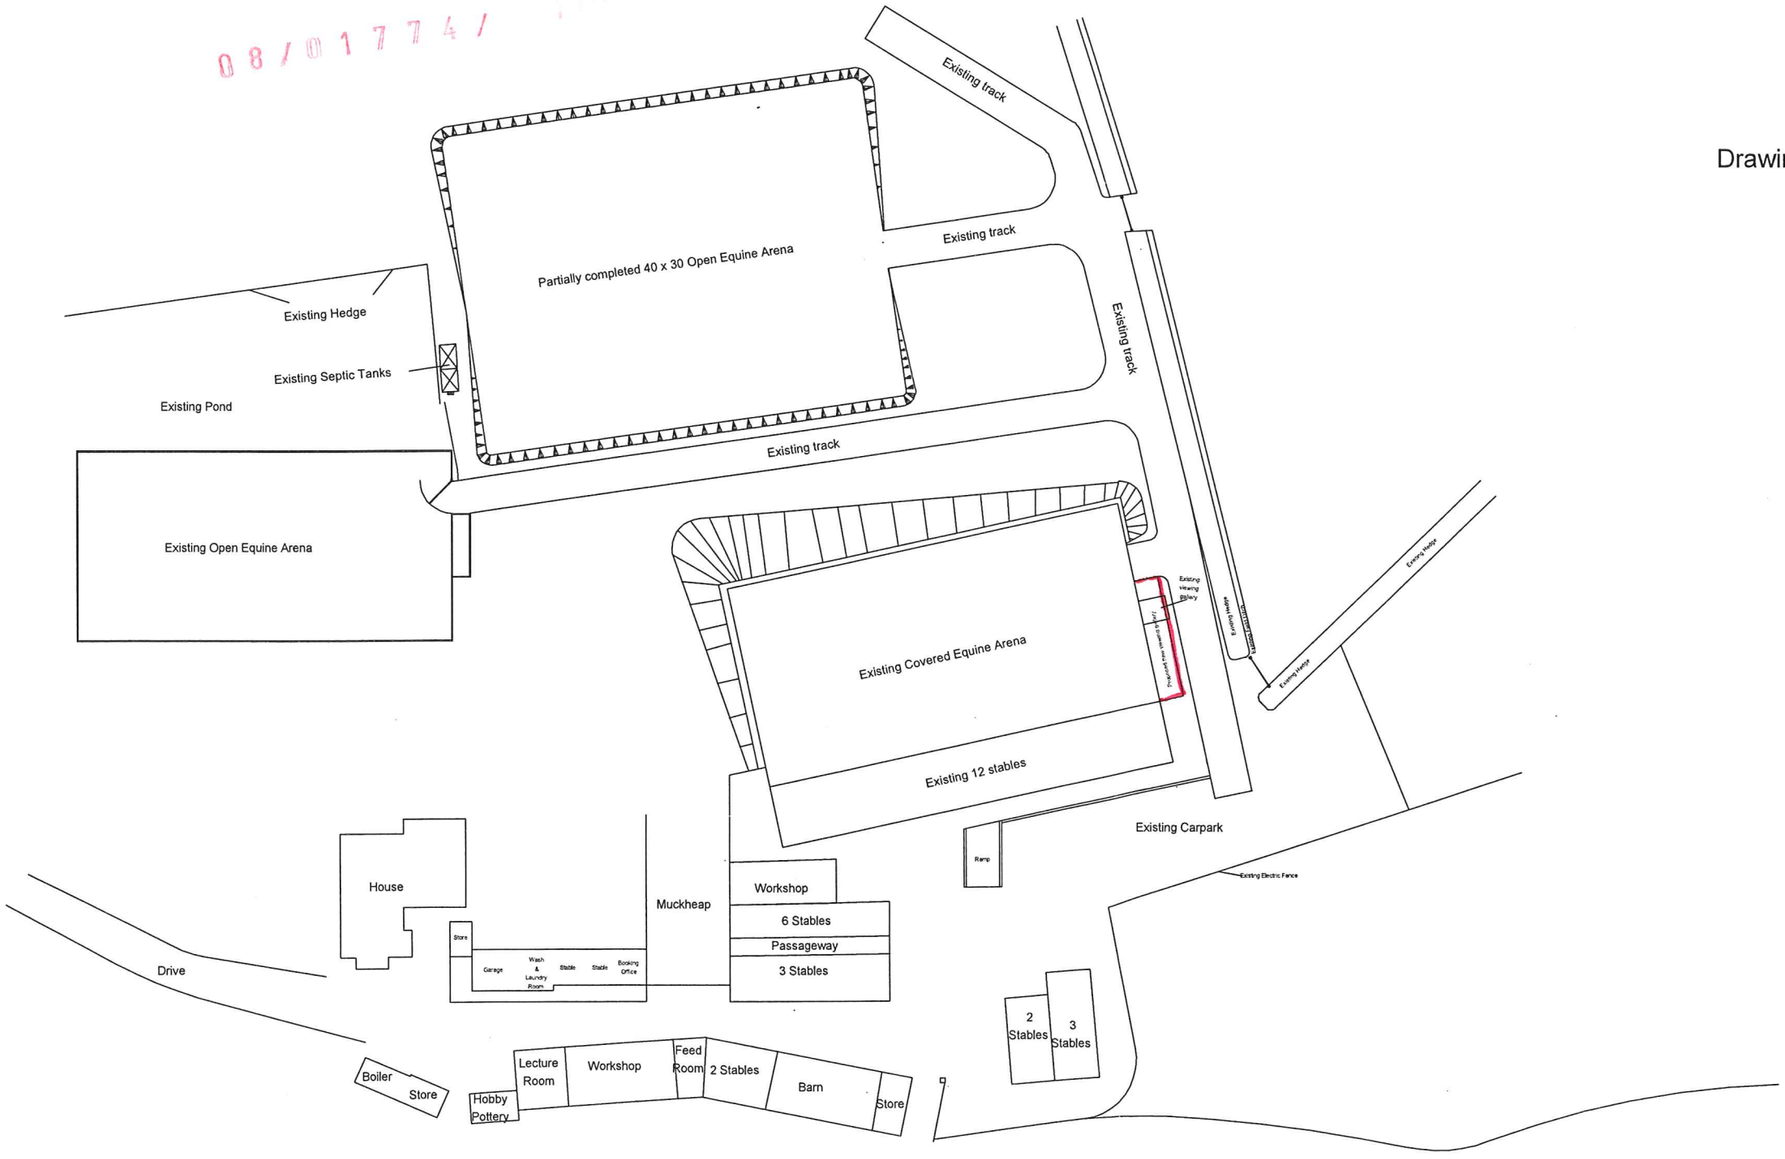

Scale: 1:400

