

SIDE ELEVATION

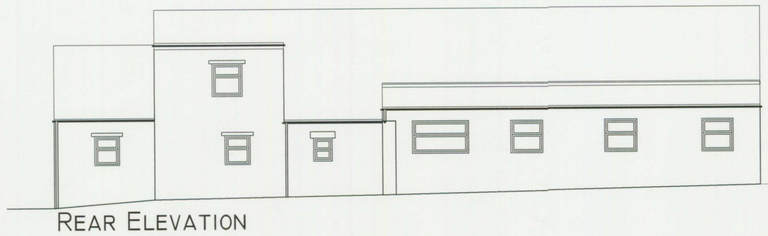

REAR ELEVATION

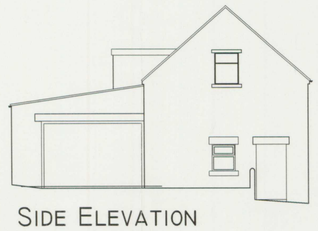

SIDE ELEVATION

Copyright of this drawing is vested in the Architect and it must not be copied or reproduced without consent. Figured dimensions only are to be taken from this drawing. All contractors must visit the site and be responsible for taking and checking all dimensions relative to their work. Hulme Upright Manning to be advised of any variation between drawings and site conditions.
DO NOT SCALE OFF THIS DRAWING. . . . . IF IN DOUBT ASK

Rev.	Drawn	Comments	Date

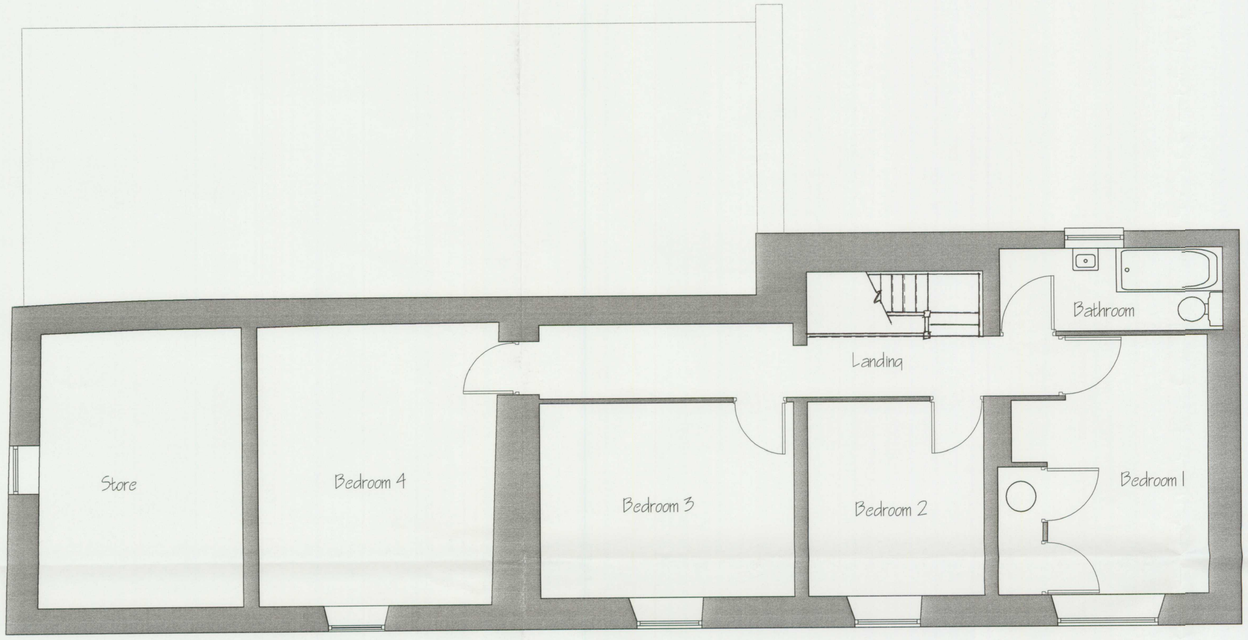

FIRST FLOOR PLAN

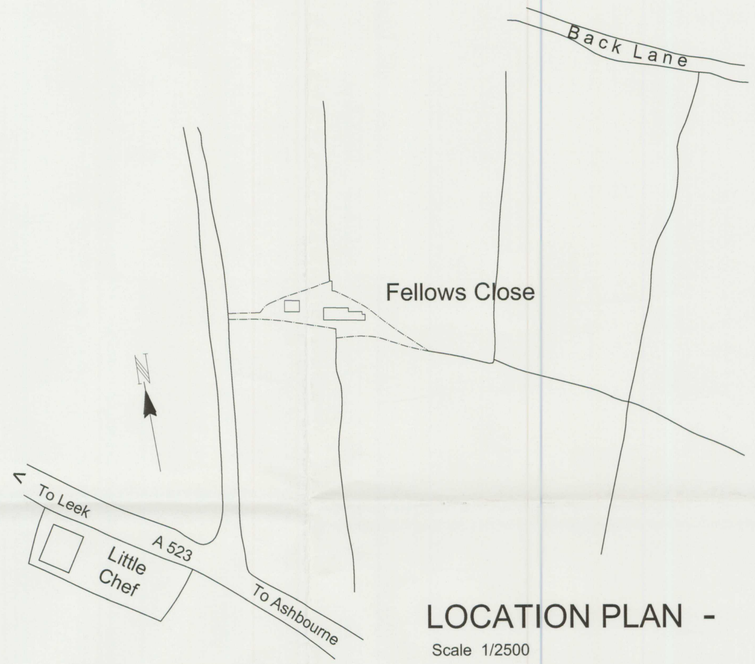

LOCATION PLAN -
Scale 1/2500

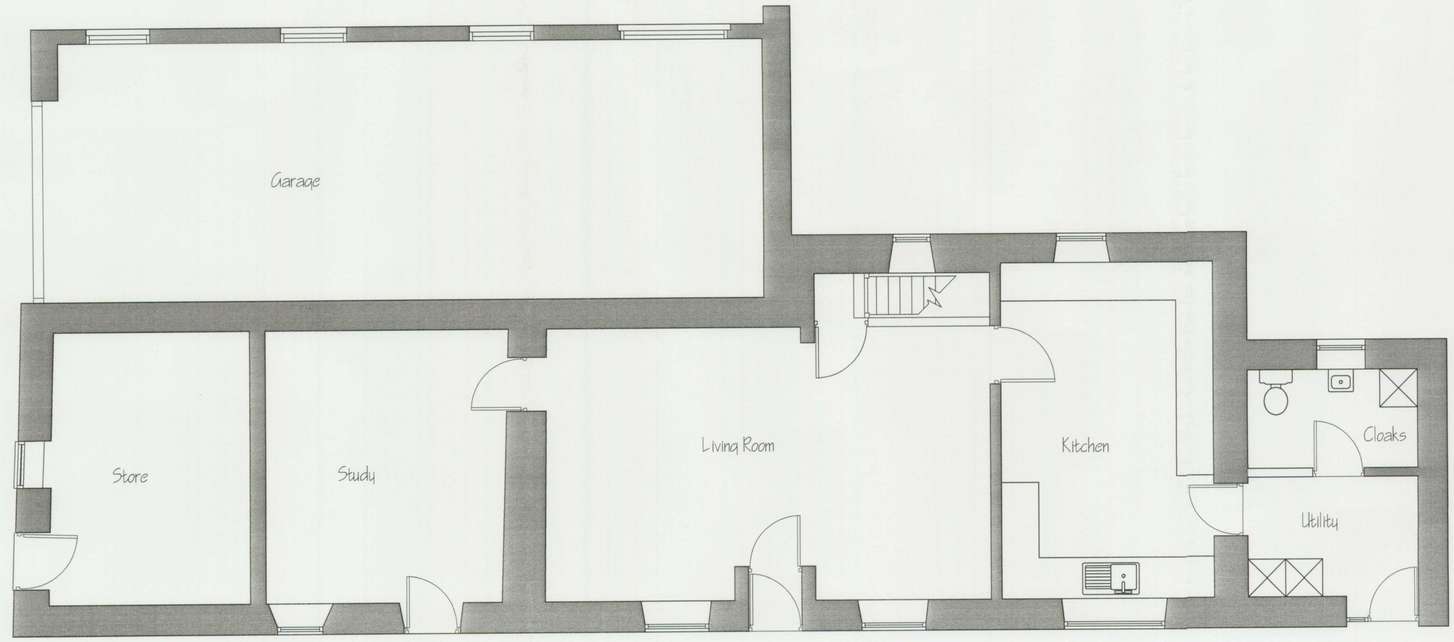

GROUND FLOOR PLAN

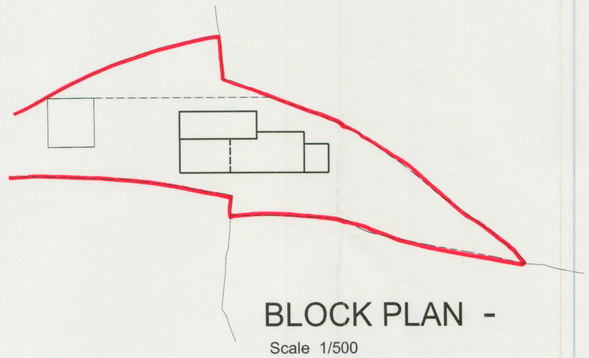

BLOCK PLAN -
Scale 1/500

08/01457 FUL 24 JUL 2008 - SMD

HULME UPRIGHT MANNING
ARCHITECTS TOWN PLANNERS INTERIOR DESIGNERS

Highpoint
Festival Park
Hanley
Stoke-on-Trent
ST1 5SH

LEEK
MANCHESTER
STOKE-ON-TRENT

Tel: 01782 208600
Fax: 01782 206080

Email - stoke@hum-arch.co.uk

Client

Mr & Mrs I. Hambleton

Project

Proposed Extension to Fellows Close,
Winkhill, S-o-T, Staffs

Title

Existing Floor Plans & Elevations

Status

PLANNING

Date	March' 08	Drawn	
Scale	1:50	Checked	
Job Ref.		Drawing No.	Revision
20680		AX [0] 01	

Computer File Ref. H:\ H: