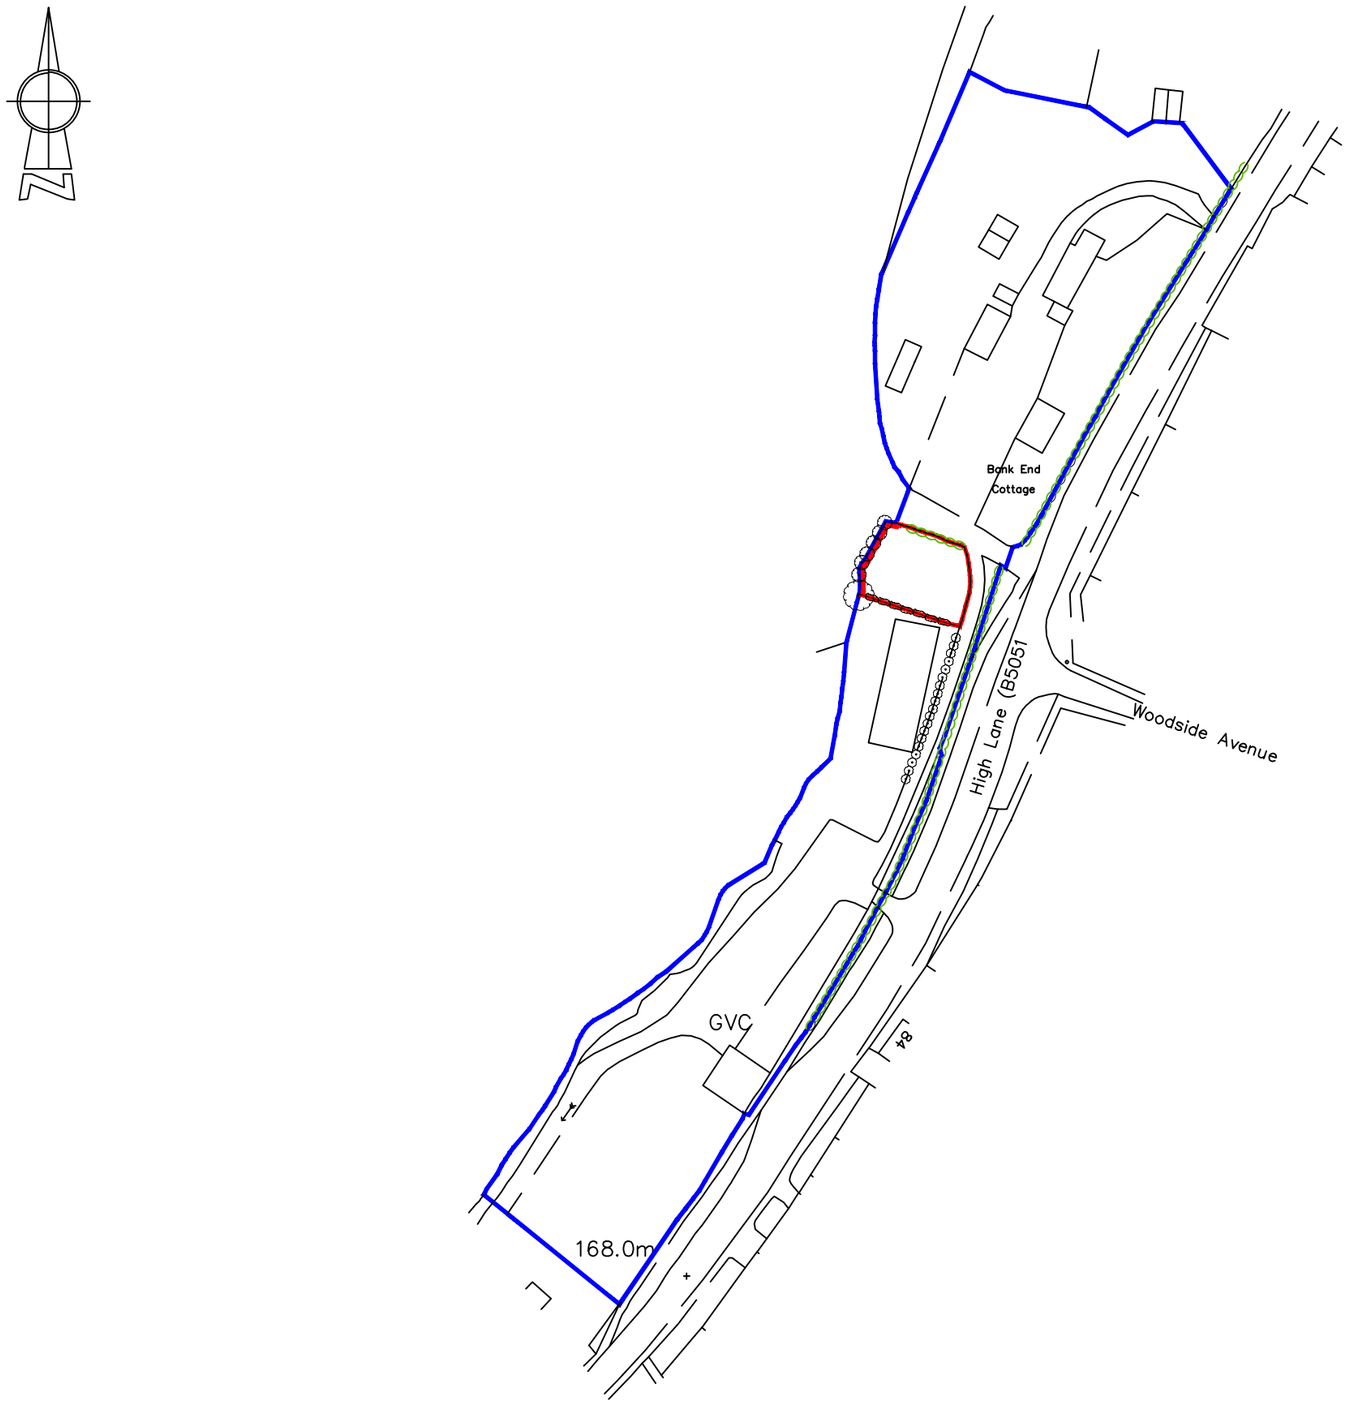


ORIGINAL PAPER SIZE A3

© Copyright to Acorus Ltd.

NOTES

1. IF IN DOUBT ASK
2. WRITTEN DIMENSIONS TO BE USED ONLY.
3. THIS DRAWING IS CONFIDENTIAL AND REMAINS THE EXCLUSIVE PROPERTY OF ACORUS. DO NOT COPY UNLESS AUTHORISED.

REVISIONS

No.	Date	Description	Ver.
A	Apr 16	Road name added	

RICS
acorus
rural property services Ltd.

Chartered Surveyors and Planning Consultants

Pendeford House, Pendeford Business Park,
Wobaston Road, Wolverhampton. WV9 5AP
Tel: (01902) 625023

JOB TITLE
99 HIGH LANE
BROWN EDGE
STOKE ON TRENT. ST6 8RT

CLIENT
MR B. PROCTOR

DRAWN JL	DATE APR 16
VERIFIED AA	SCALE 1:1250

DRAWING TITLE
LOCATION PLAN

FILE REF.	DRAWING No.
	PROCTOR-01A

Reproduced from the 1992 Ordnance Survey 1 : 2500 with permission of the controller of Her Majesty's Stationary Office. Unauthorised reproduction infringes Crown Copyright and may lead to prosecution Licence No. 100039456