

North Elevation 1:200

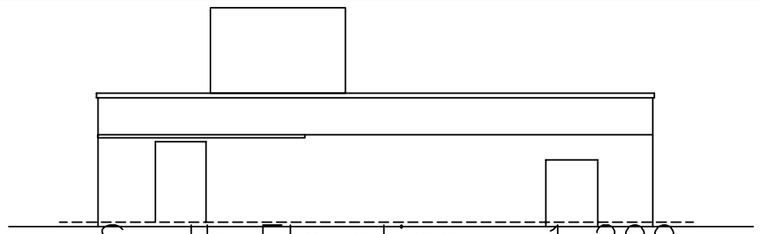

South Elevation 1:200

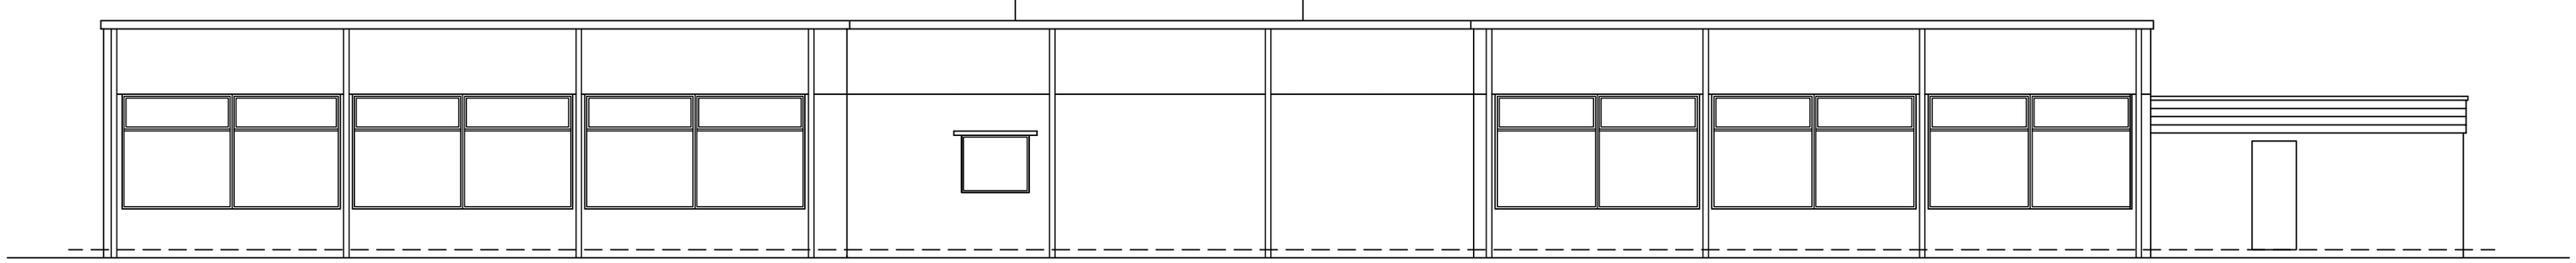

East Elevation 1:100

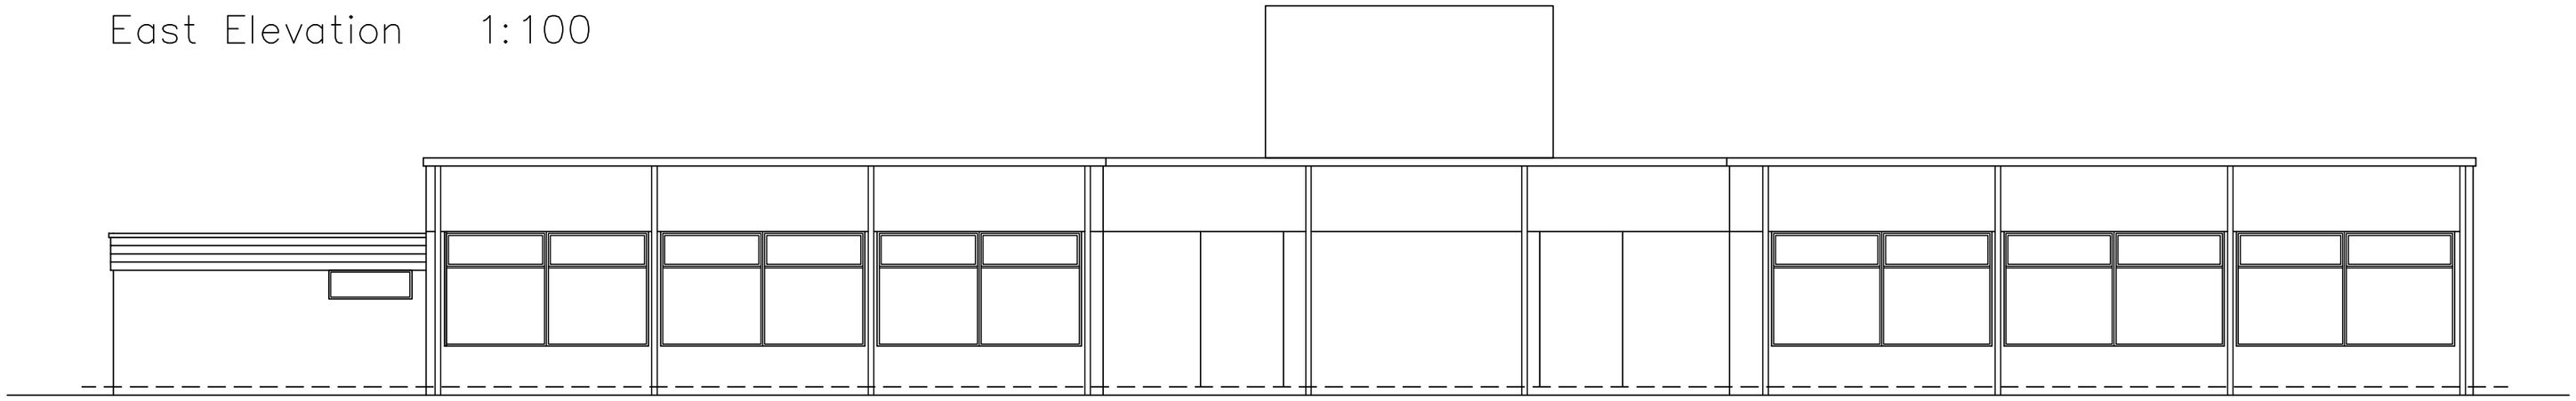

West Elevation 1:100

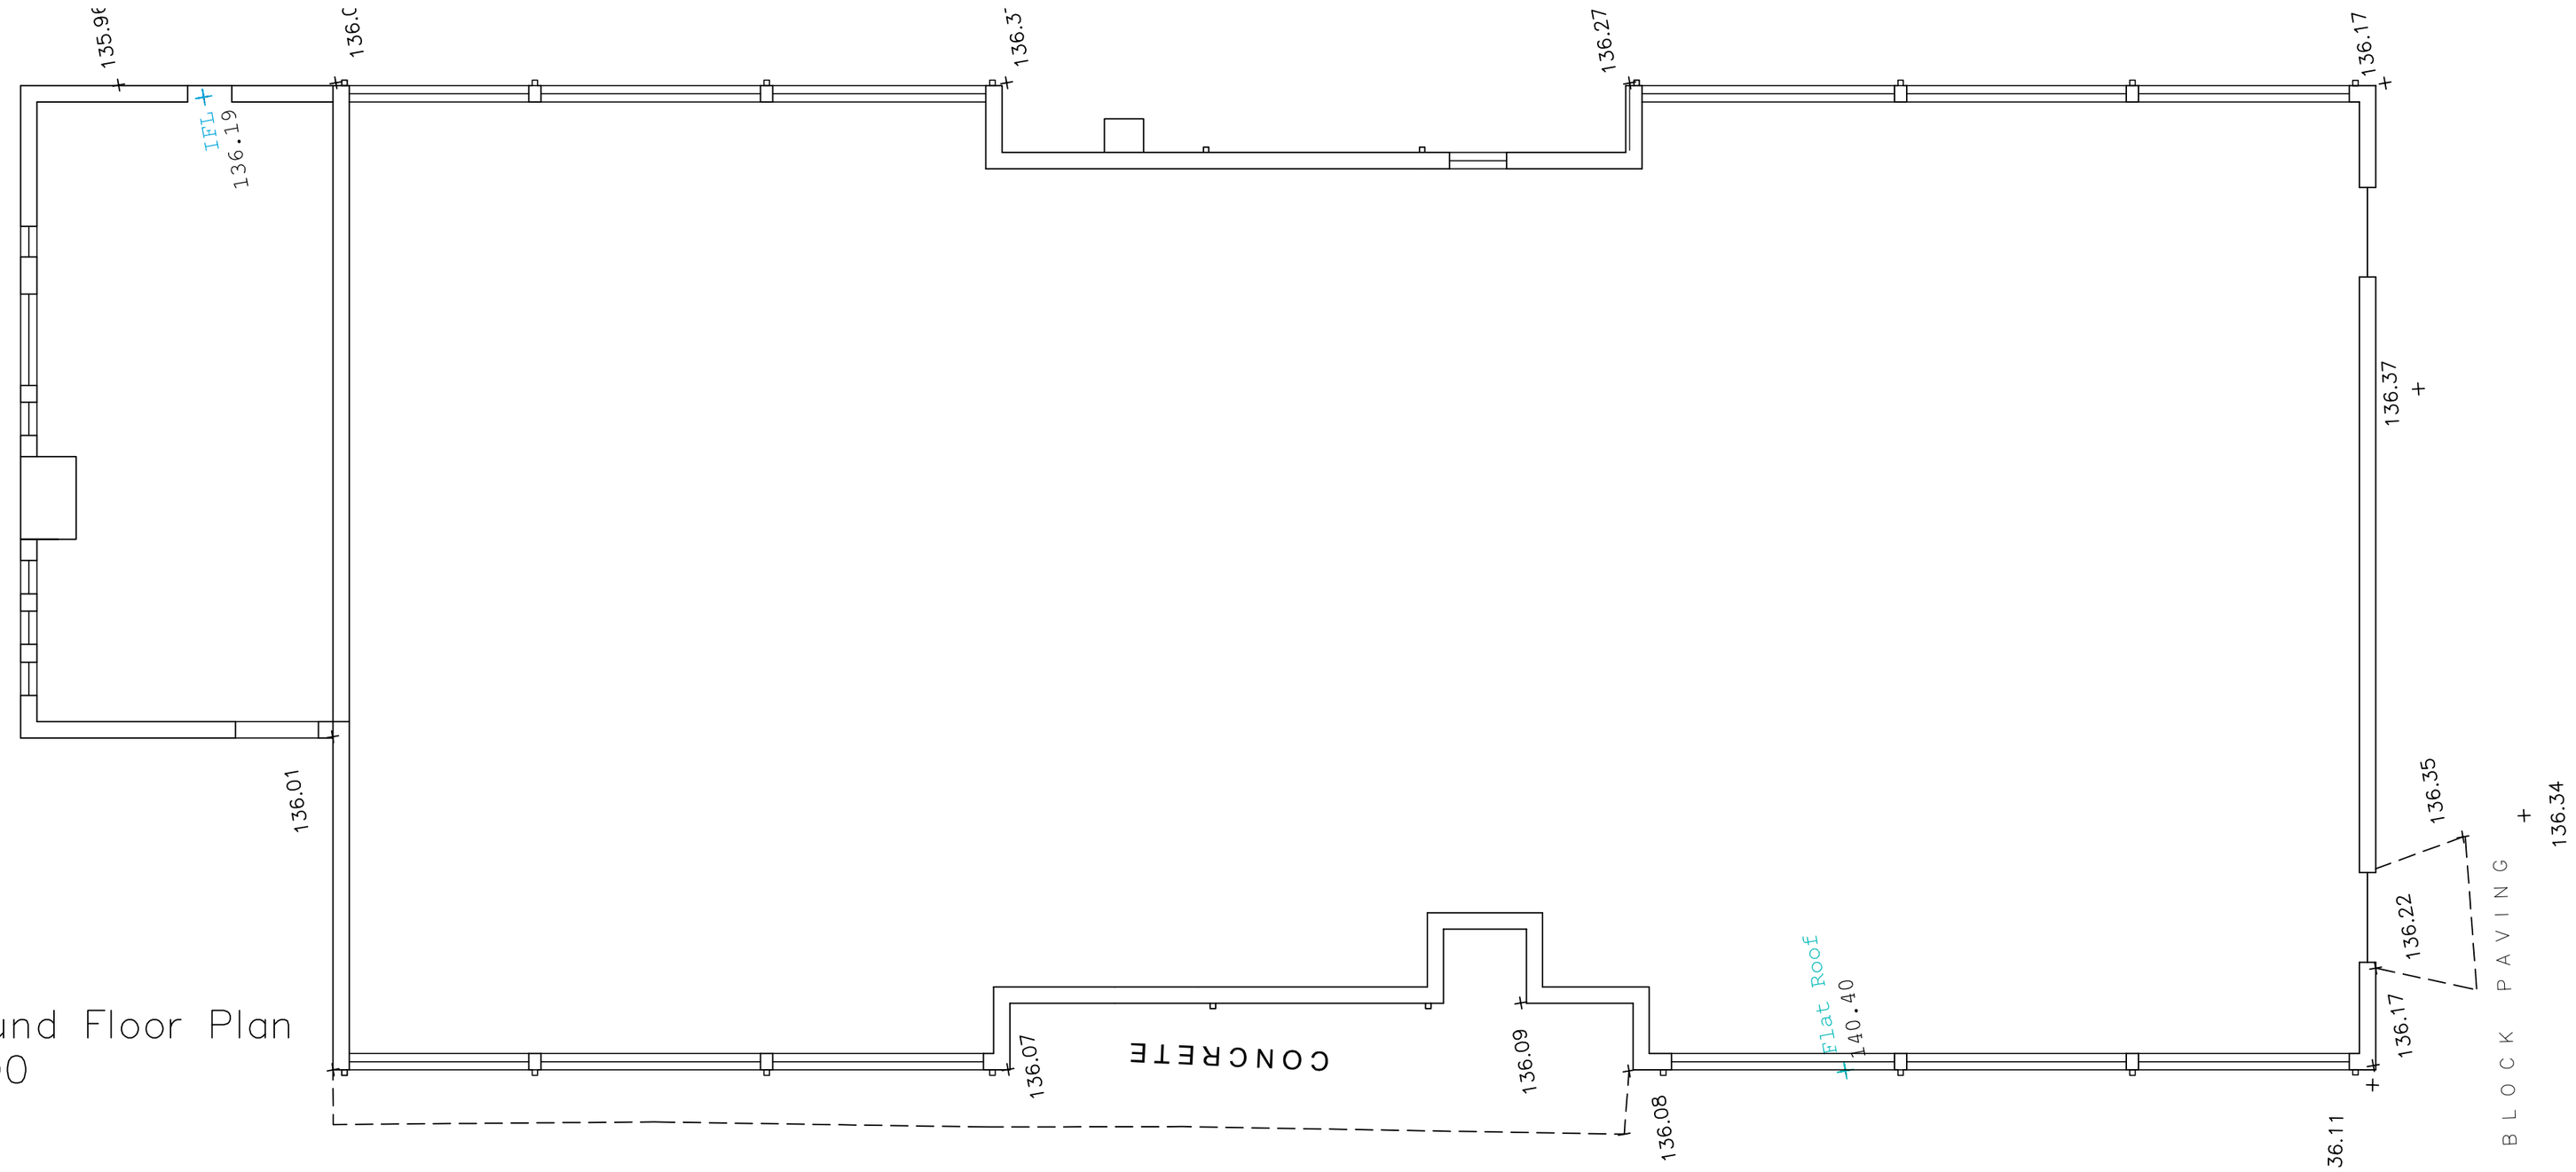

Ground Floor Plan
1:100



Site Plan as Existing
1:1250

Rev	Date	Description

M J BARRETT
DEVELOPMENTS
Brookside Business Park
Brookside Road
Uttoxeter Staffs.
ST14 8AT
tel 01889 564253 fax 01889 564210

Client
F W HARRISON COMMERCIALS LTD

Project
PROPOSED BUSINESS UNIT
CHURNETSIDE BUSINESS PARK
HARRISON WAY
CHEDDLETON

Title
PLAN AND ELEVATIONS AS EXISTING

Drawn	Date
HPC	JAN 2013
Checked	Scale
.	1:100

Status
PLANNING

Drg No.	Rev
A-135-04	.

A2 Drawing Sheet

This drawing is Copyright. It is sent to you in confidence. It must not be copied or disclosed to third parties without our written permission. It remains our property and must be returned on request.