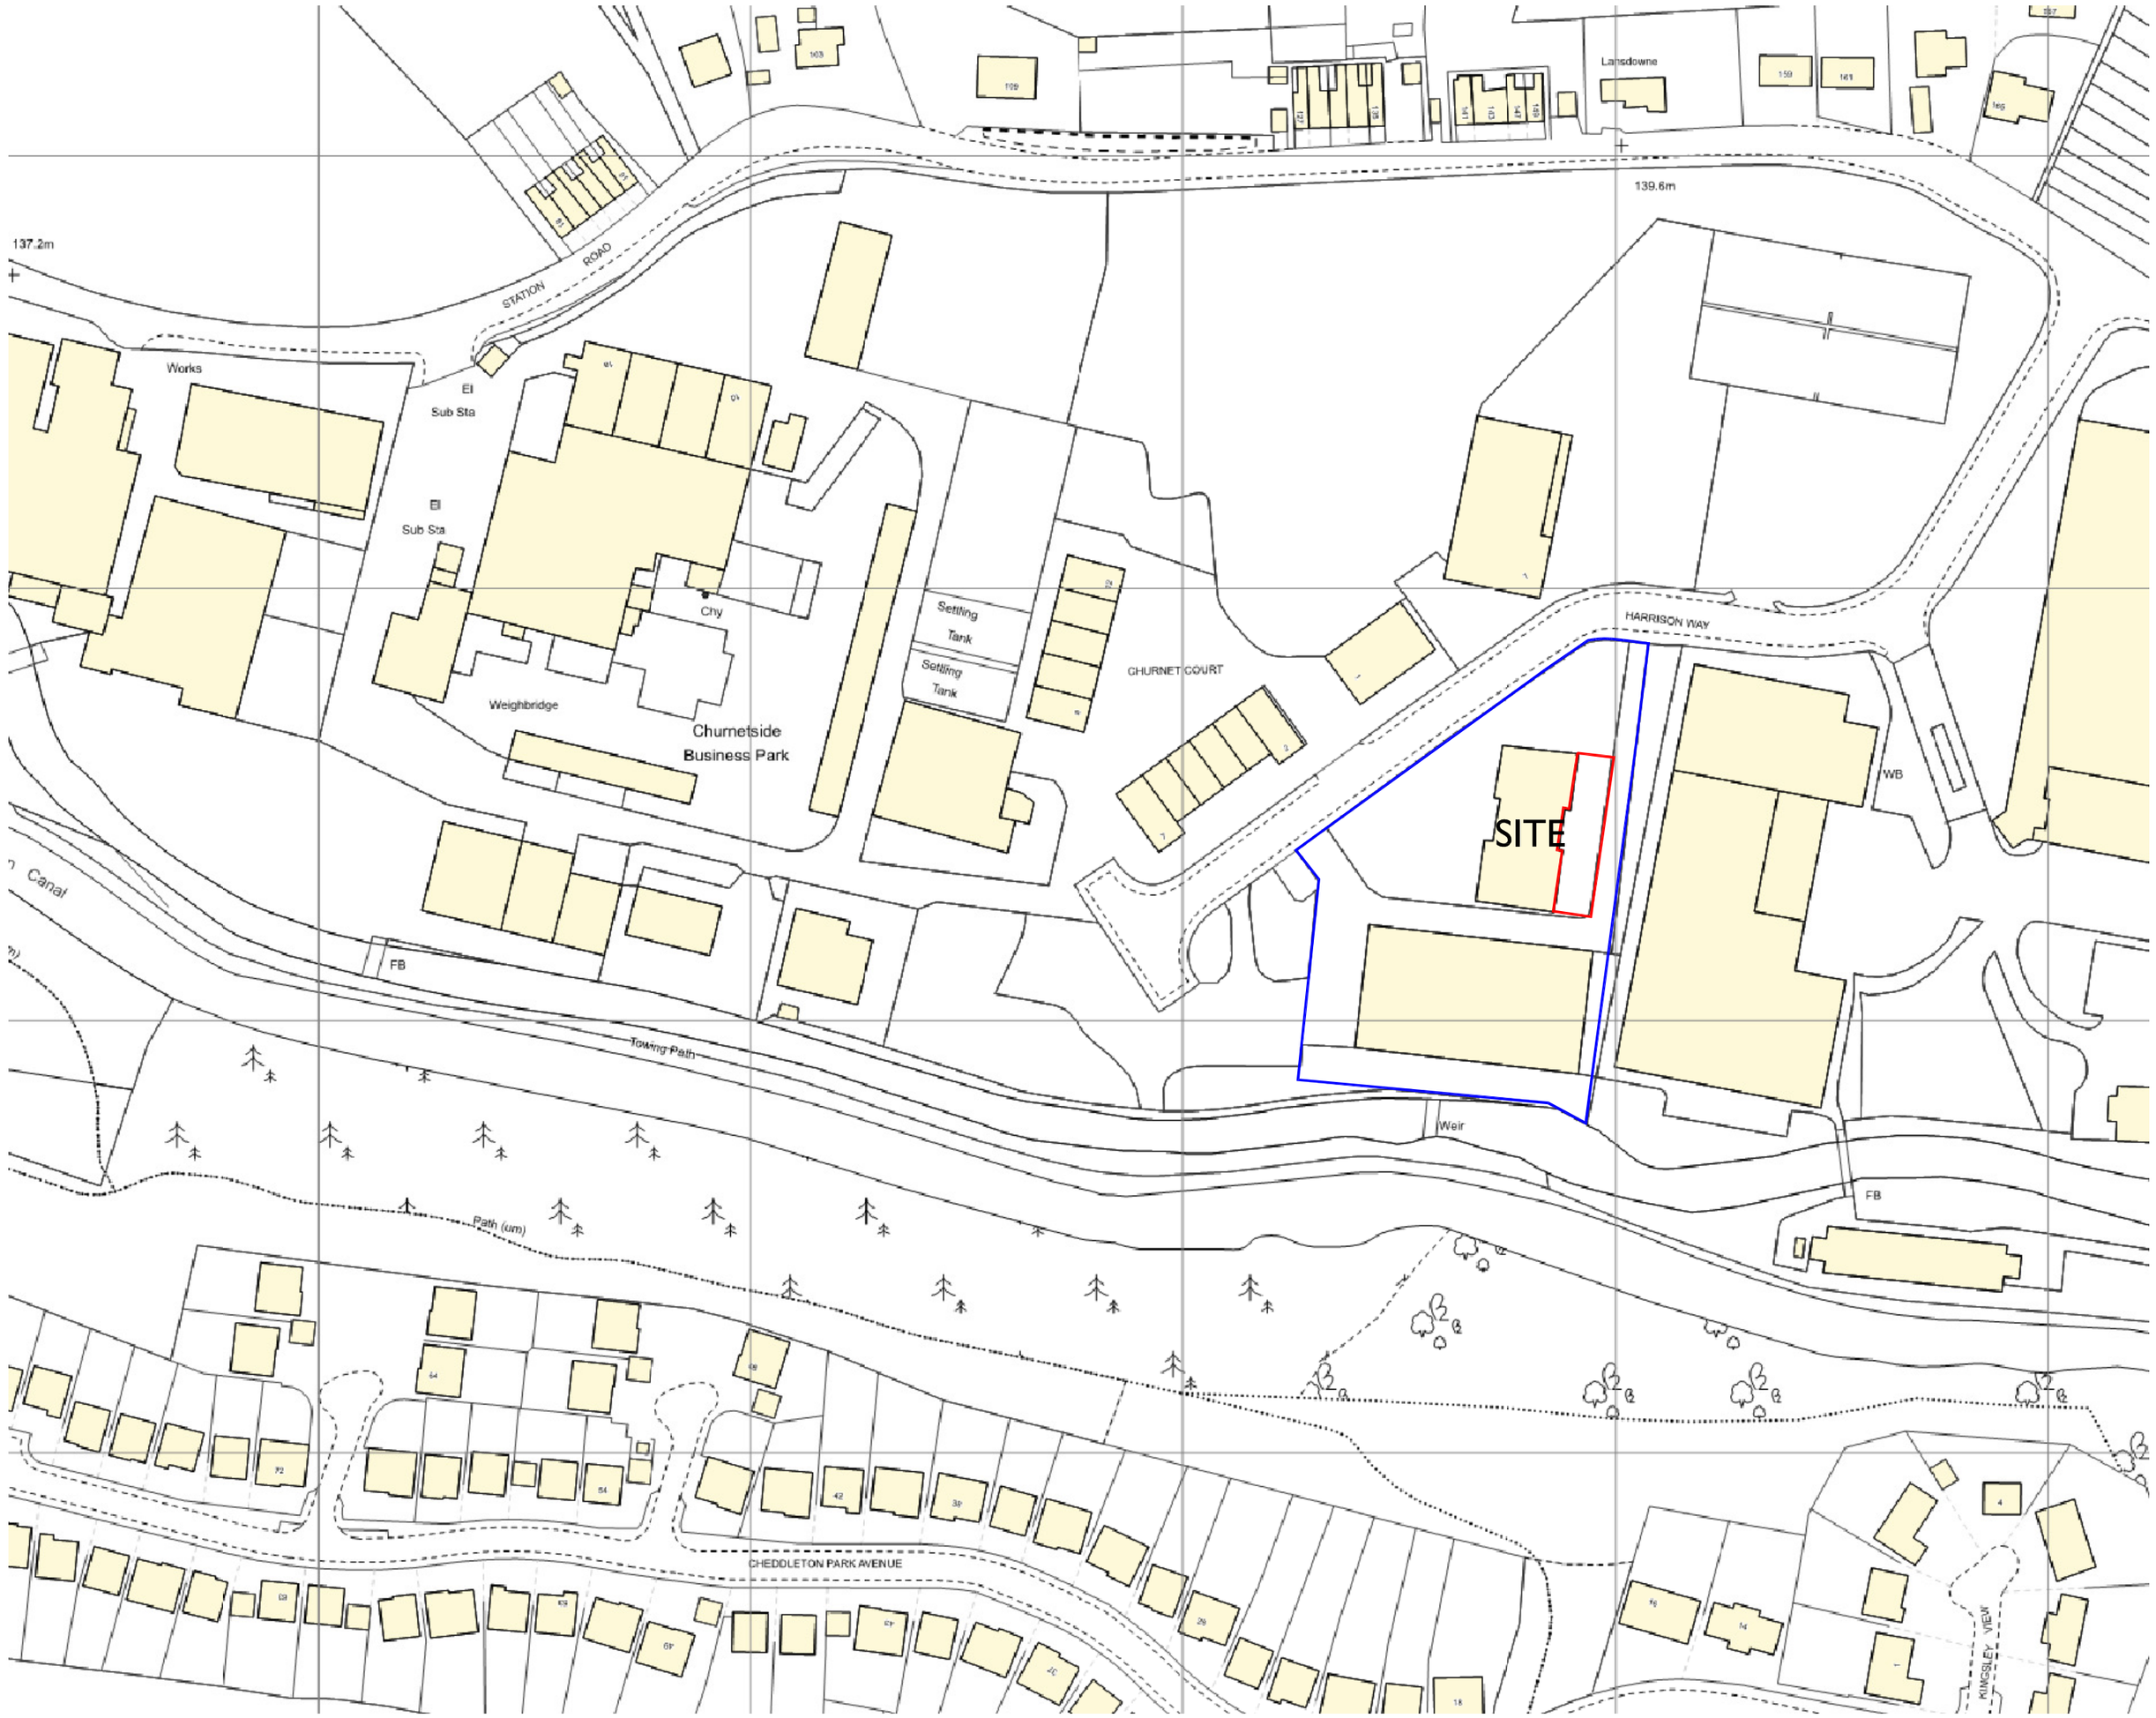


Site Location Plan
1:1250

Indicative

Rev	Date	Description

M J BARRETT
DEVELOPMENTS
Brookside Business Park
Brookside Road
Uttoxeter Staffs.
ST14 8AT
tel 01889 564253 fax 01889 564210

Client
F W HARRISON COMMERCIALS LTD

Project
PROPOSED EXTENSION TO
BUSINESS UNIT
CHURNETSIDE BUSINESS PARK
HARRISON WAY, CHEDDLETON

Title
SITE LOCATION PLAN

Drawn	Date
HPC	APRIL 2016
Checked	Scale
.	1:1250 @A2

Status
PLANNING

Drg No.	Rev
A-135-102	-

A2 Drawing Sheet

This drawing is Copyright. It is sent to you in confidence. It must not be copied or disclosed to third parties without our written permission. It remains our property and must be returned on request.