

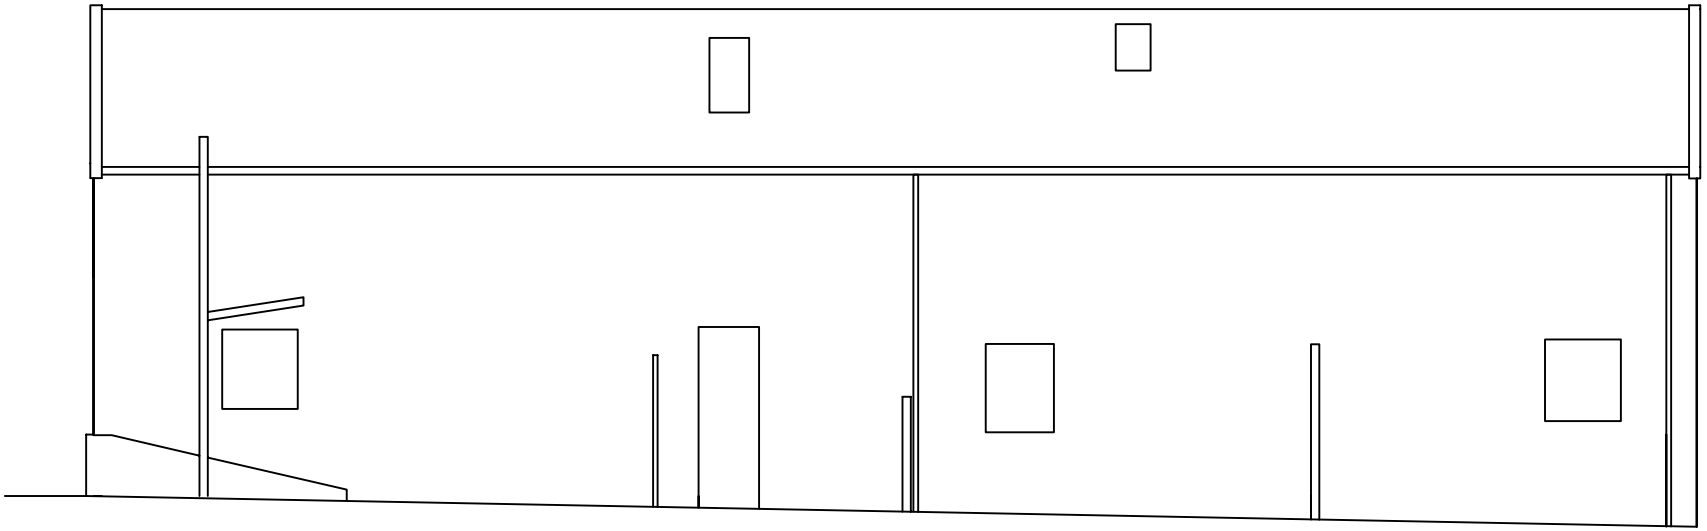


Existing West Elevation

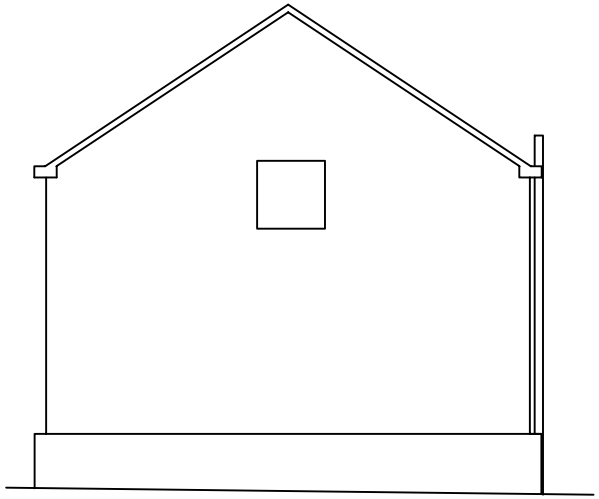

North Elevation

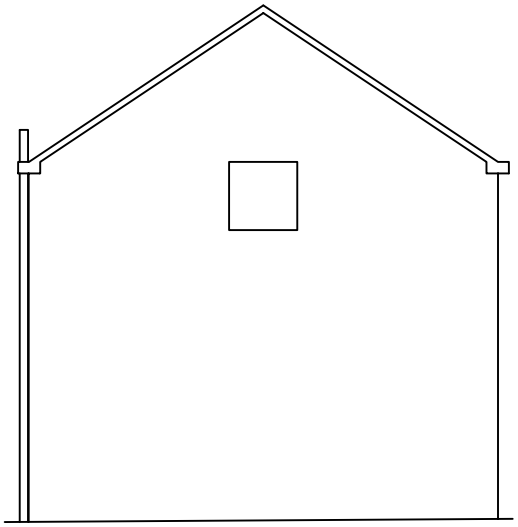

South Elevation

Dr Daniel Smith
1 Overton Hall Barns
Overton Road
Congleton
Staffordshire
CW12 3QW

Proposed chimney flue

Scale 1:100

Drawing Number 2.2

August 17th, 2015