
all heights, sizes and dimensions should be checked on site by the contractor before any work is put in hand.

figured dimensions should be taken in preference to scaling and any errors or omissions reported to the architect at once

This drawing has been prepared in accordance with the CDM [Construction Design and Management] and all foreseeable design risks to those involved or affected by construction have been avoided wherever possible



Site As Proposed
1 : 200

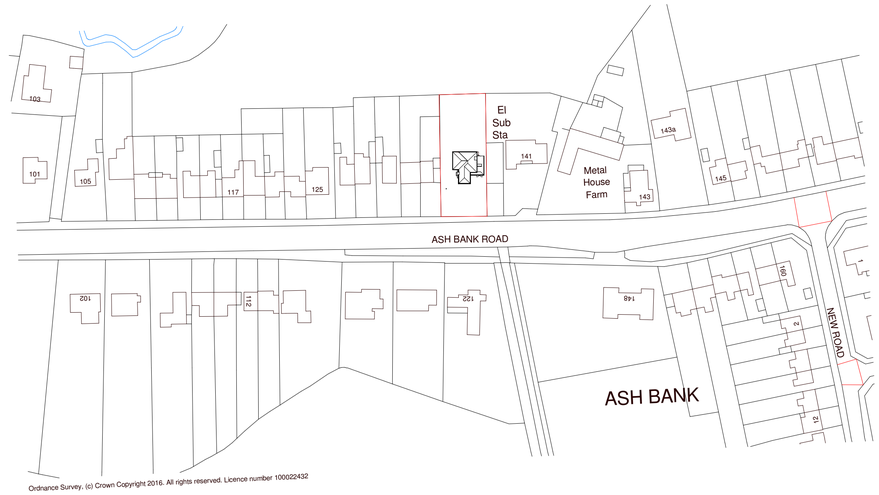

Ordnance Survey, (c) Crown Copyright 2016. All rights reserved. Licence number 100022432

Site Location Plan As Proposed
1 : 1250

N

Scale 1 : 200

0 2 4 10 20 m

Rev	Date	By	Detail

Drawing status
Planning

Client
Mrs Thomas

Project/Location
Proposed 2 Story Side Extension

137 Ash Bank Rd
Bucknall
Stoke-On-Trent
ST2 9DS

SMYTHEMAN ARCHITECTURAL
12 High Street
Tean, Stoke-on-Trent
ST10 4DZ
United Kingdom
T +44 (0)1538 722097
F +44 (0)1538 722185
mail@smytheman.co.uk
www.smytheman.co.uk

Drawing title
LOCATION PLAN AS PROPOSED

Scale(s)	Date	Drawn	Checked
As indicated @A1	03/22/16	Author	Checker

Drawing number
2988- 04

Revision