SECTION THROUGH 'A' - 'A' 1:5 @ A3

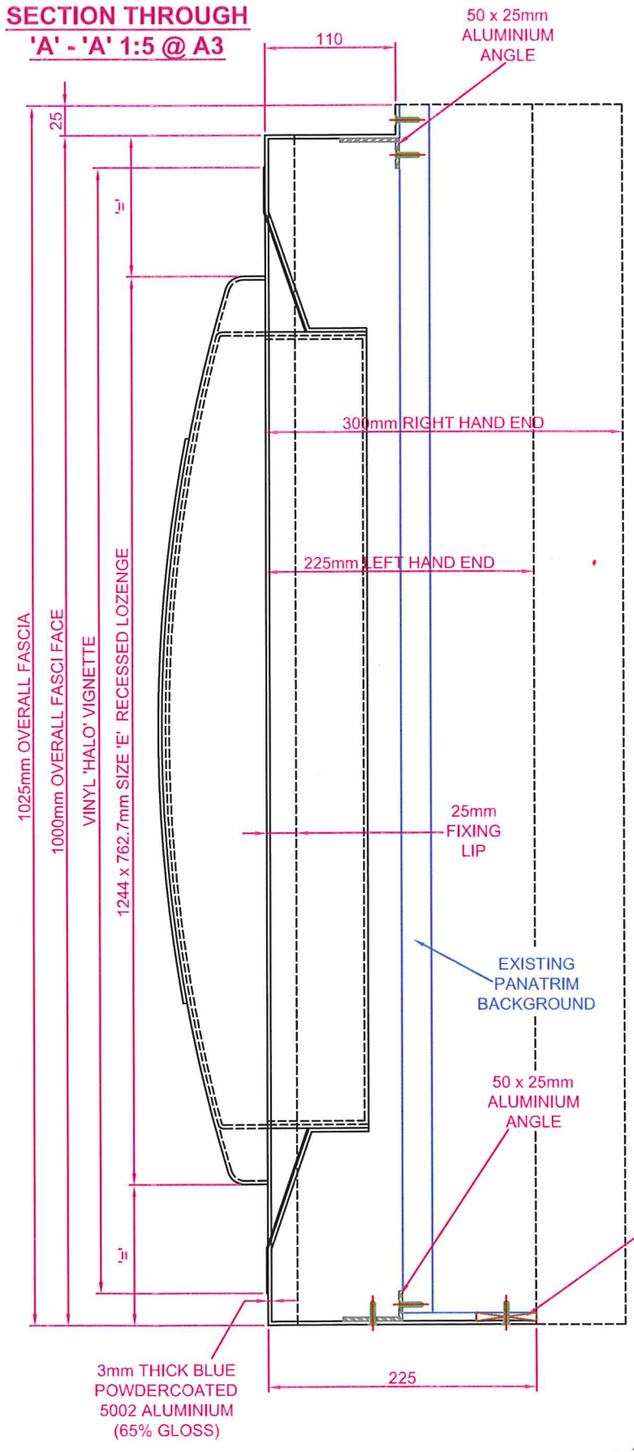

STORE ELEVATION 1:50 @ A3

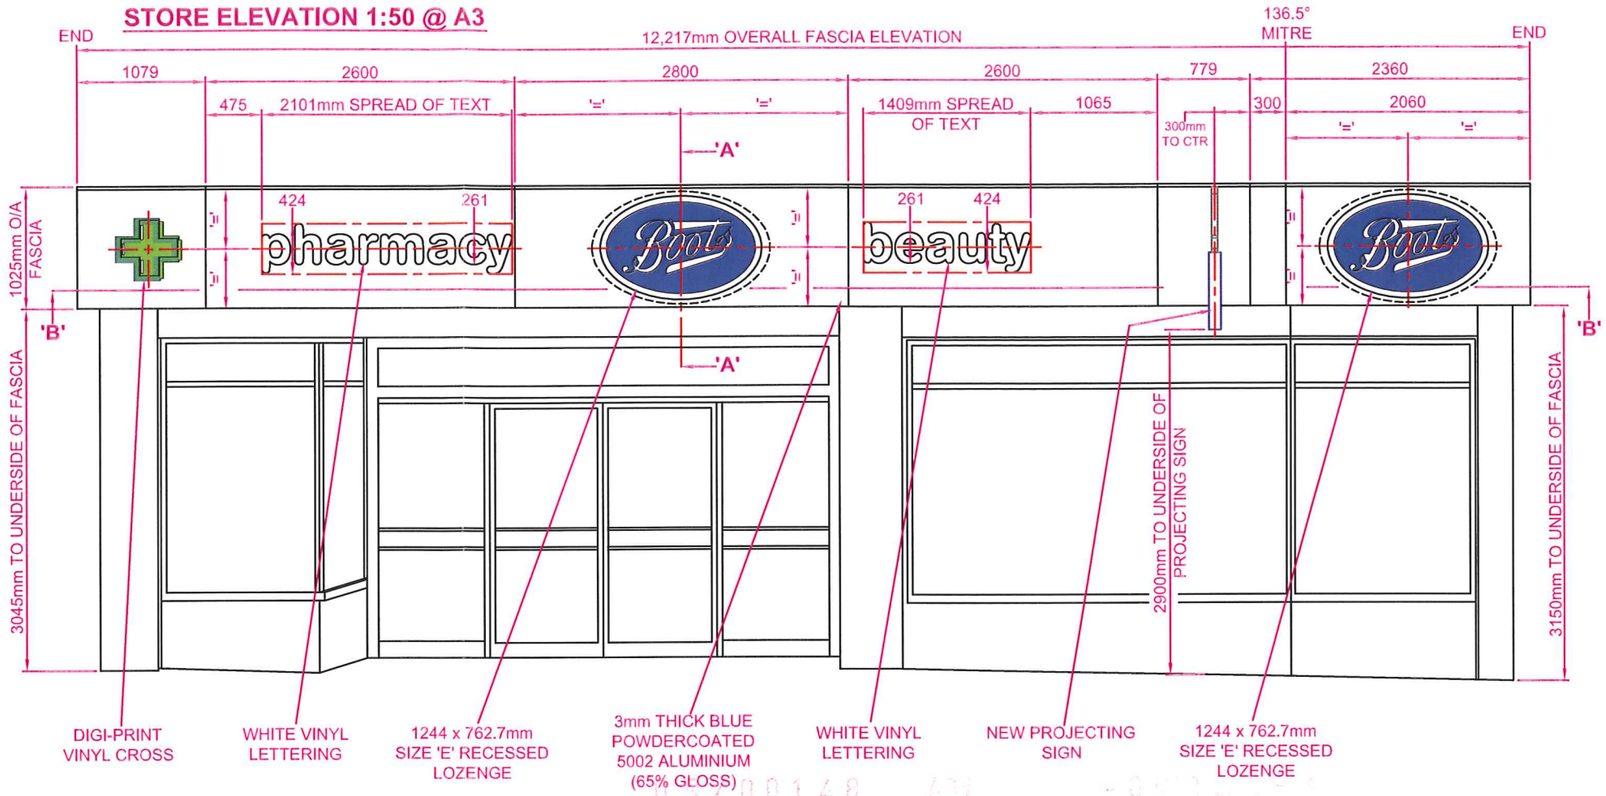

FASCIA PANELS:
EXISTING 'BOOTS' FASCIA PANELS, LOZENGES AND PILLOW BACKGROUNDS ARE TO BE REMOVED, AND 6 No NEW PANELS, MANUFACTURED IN 3mm THICK BLUE POWDERCOATED 5002 ALUMINIUM (65% GLOSS), ARE TO BE SCREW FIXED ONTO THE EXISTING STORE PANATRIM BACKGROUND. NEW PANELS REQUIRE TOP AND BOTTOM RETURNS, 25mm FIXING LIPS, AND ENDS TO THE FAR LEFT AND RIGHT HAND PANELS. PLEASE NOTE: 1 No PANEL IS MITRED TO 136.5°, AND BOTTOM RETURN ON THIS PANEL MAY NEED TO BE TRIMMED TO SUIT ON SITE.

FIXING DETAILS:
NEW 50 x 25mm ALUMINIUM ANGLES ARE TO BE SCREW FIXED INTO THE EXISTING PANATRIM BACKGROUND, AND NEW PANELS ARE THEN TO BE MOUNTED OVER THE TOP AND SCREW FIXED INTO PLACE. NEW ANGLES ARE TO RUN THE FULL INTERNAL LENGTH OF THE FASCIA ELEVATION.

LOZENGE DETAILS:
2 No 1244 x 762.7mm SIZE 'E' RECESSED LOZENGES ARE TO BE FITTED INTO THE FASCIA PANELS AS SHOWN ABOVE. LOZENGES REQUIRE DIGI-PRINT VINYL 'HALO' VIGNETTES TO BE FACED ONTO THE PANELS BEHIND AND ARE TO BE NON-ILLUMINATED.

LETTERING AND CROSS DETAILS:
NEW WHITE VINYL 'PHARMACY' AND 'BEAUTY' TEXT, IN BOOTS STANDARD AG BOOK FONT, TO BE APPLIED TO THE PANELS AS SHOWN ABOVE. LETTERING IS TO BE NON-ILLUMINATED.

1 No DIGI-PRINTED PHARMACY CROSS IS TO BE FACED ONTO THE FASCIA PANEL AS SHOWN ABOVE. CROSS IS NON-ILLUMINATED.

PROJECTING SIGN:
A NEW IRON BRACKET PROJECTING FRAME IS TO BE FIXED TO THE FASCIA PANEL AS SHOWN ABOVE, AND A NEW 3mm THICK POWDERCOATED BLUE 5002 650 x 650mm ALUMINIUM BOX SECTION (65% GLOSS), WITH DIGI-PRINT PHARMACY CROSS VINYLS TO BOTH SIDES, IS TO BE MOUNTED TO THE BRACKET. NEW SIGN IS TO BE NON-ILLUMINATED.

NEW PROJECTING SIGN: 1:20 @ A3

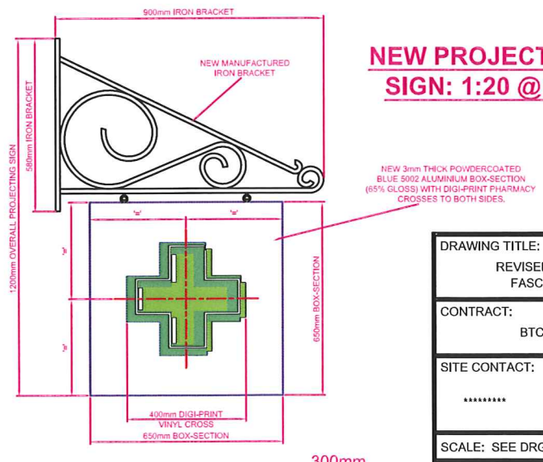

SECTION THROUGH 'B' - 'B' 1:50 @ A3

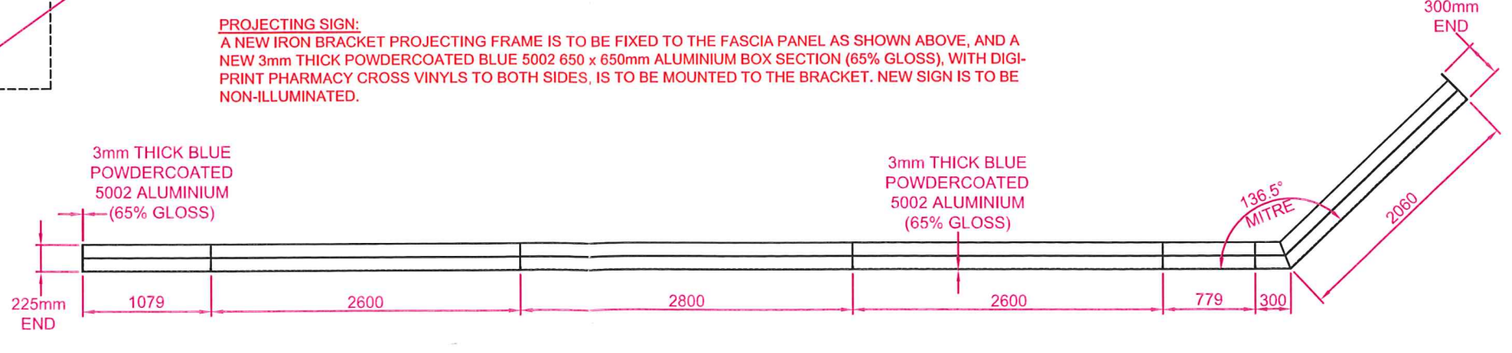

DRAWING TITLE:	REVISED NEW STORE FASCIA DETAILS
CONTRACT:	BTC 164 LEEK
SITE CONTACT: *********	SITE TEL: *********
SCALE: SEE DRG	DRAWN: J.H.
JOB No: B0270	DATE: 05/03/08
DRAWING NUMBER	08-257-02

merrill brown
GRP Design & Fabrication, Manufacturers of the Geltex System, Corporate Signing and Display.
Maythorn Mill, Trent Lane, Nottingham NG2 4DS
Tel: 0115 950 6669
Fax: 0115 950 3486
email: info@merrillbrown.co.uk