
This drawing is copyright and should not be reproduced without the permission of Building Design Service

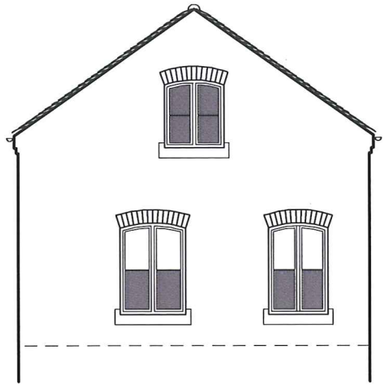

proposed south east elevation




reopen bricked up window and fit new window with obscure glazing

replacement windows with lower panes obscure glazed


proposed north east elevation



proposed north west elevation

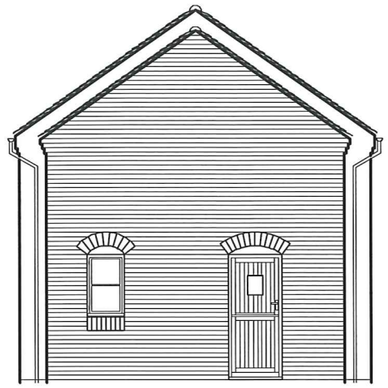


proposed south west elevation

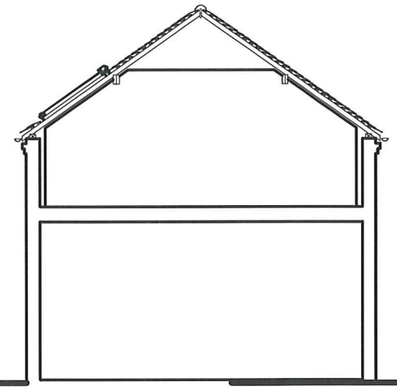


existing cross section

09/00427/FUL 24 APR 2009 - SMC

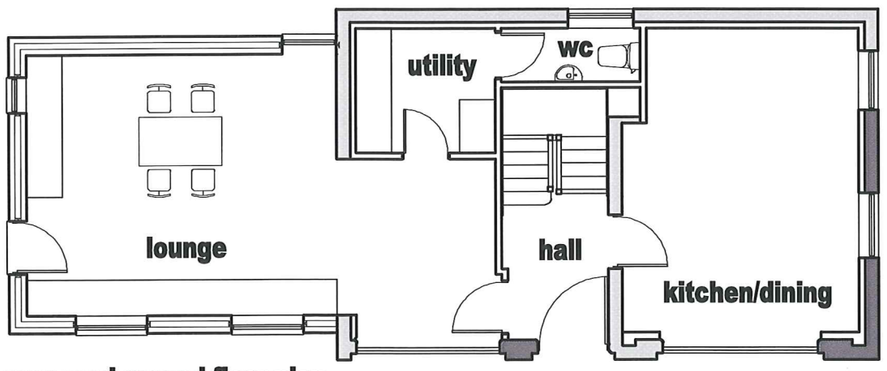

proposed ground floor plan

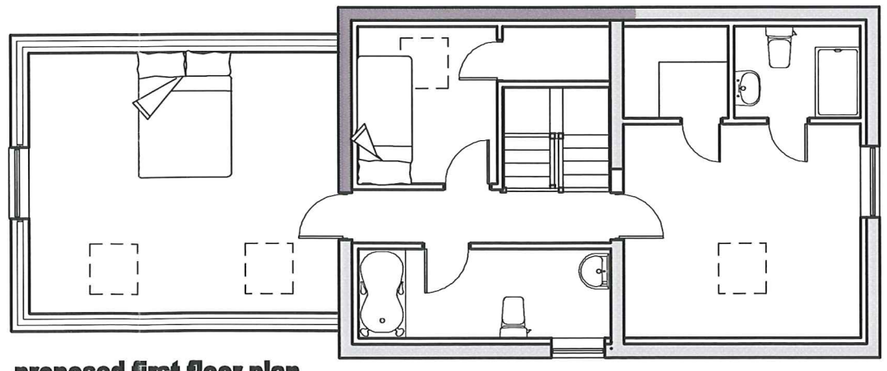

proposed first floor plan

reopen bricked up window and fit new window with obscure glazing

0 1m 2 3 4 5m

THIS DRAWING IS COPYRIGHT - ALL RIGTHS RESERVED

Building Design Service

TITLE

PROPOSED CONVERSION OF FORMER COACH HOUSE TO DWELLING AT THE LIMES CHEADLE ROAD BLYTHE BRIDGE STOKE ON TRENT

CLIENT

MR AND MRS WATKIN

DRAWING NO.

planning 1

SCALE 1:100 DATE APRIL 09
SHEET SIZE A3 @ 1:100

B. BLAKEMAN MBIAT
15A, WHITMORE ROAD, NEWCASTLE,.
STAFFORDSHIRE. ST5 3LY
TEL/FAX 01782 632911

PDF created with pdfFactory Pro trial version www.pdffactory.com