
Ordnance Survey®

OS Sitemap®

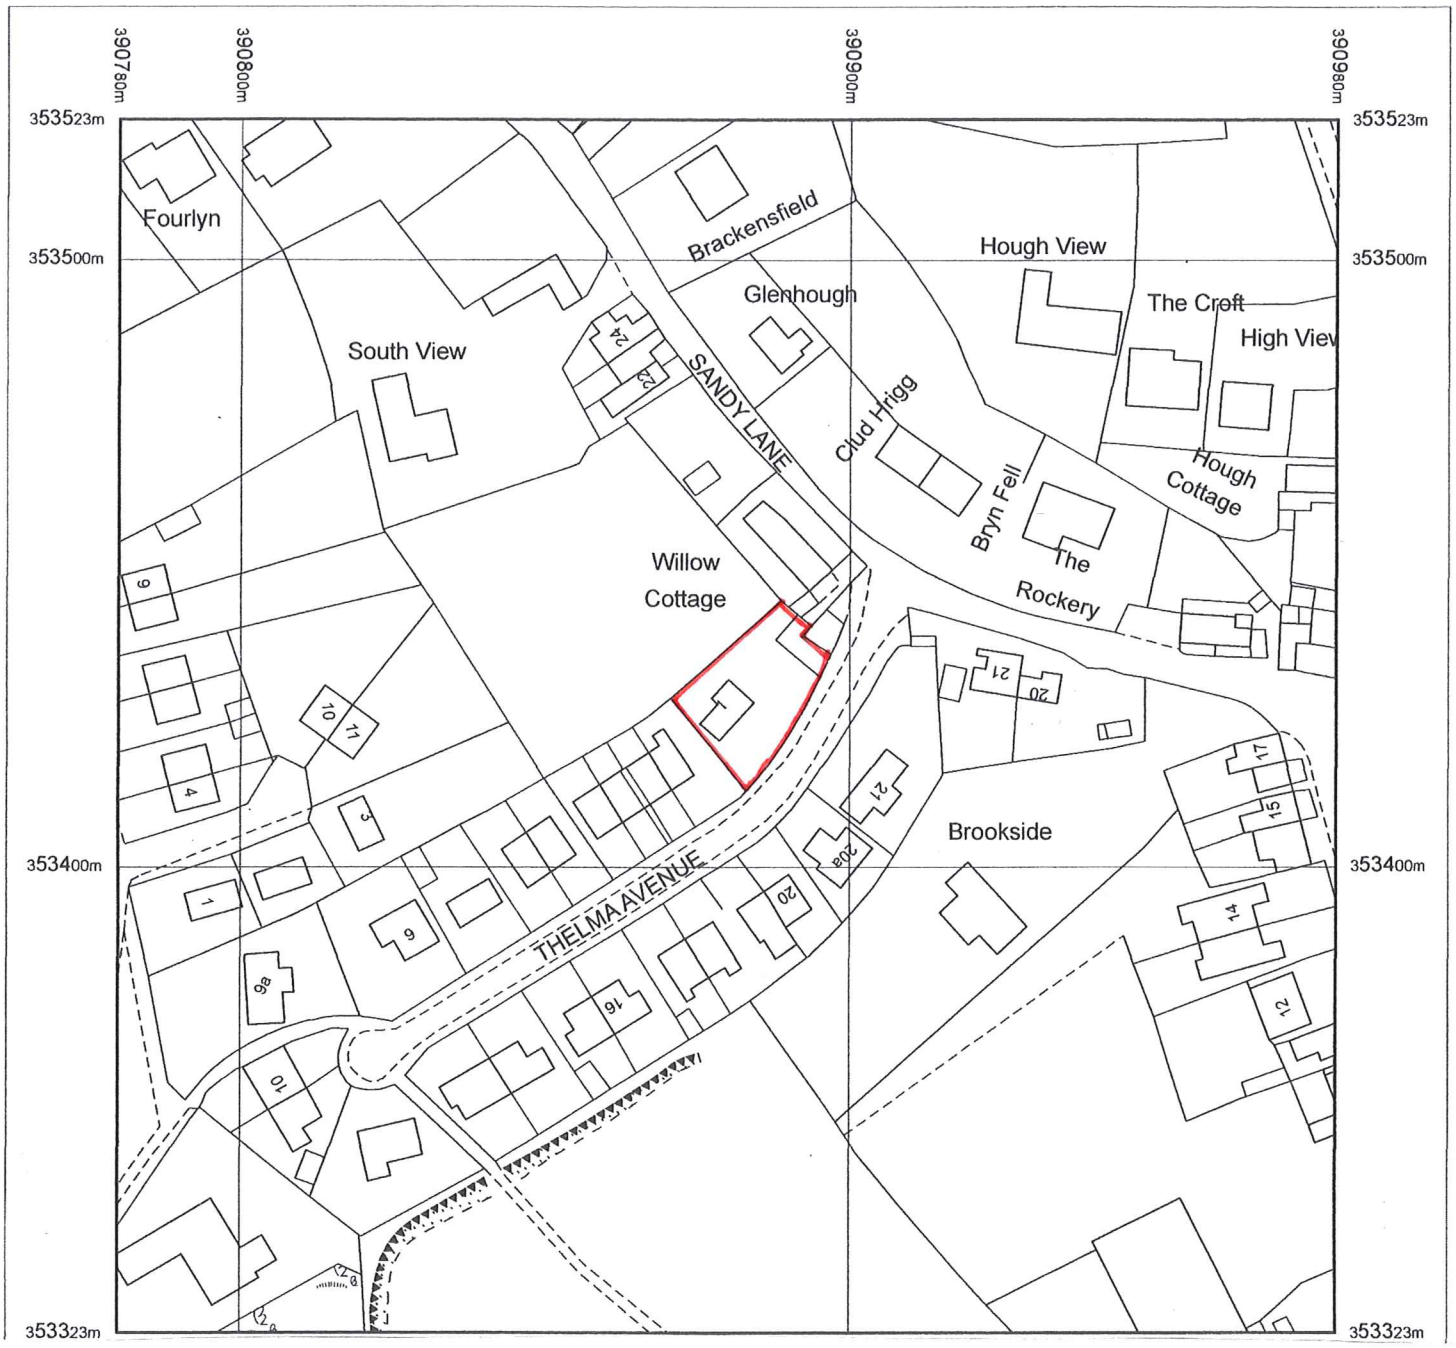

LOCATION PLAN


Metres
0 20 40

Scale 1:1250

Supplied by: **Latitude - Southampton**
Serial number: 01450700
Centre coordinates: 390880 353423.25

Further information can be found on the OS Sitemap Information leaflet or the Ordnance Survey web site: www.ordnancesurvey.co.uk

08/01827/FUL 14 OCT 2008 - SMD

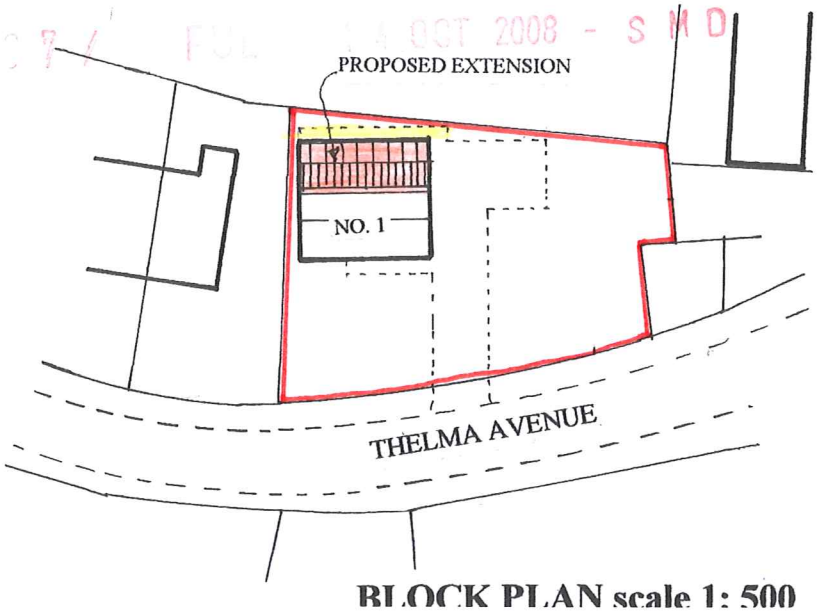

PROPOSED EXTENSIONS TO
1, THELMA AVENUE, BROWN EDGE
FOR MESSRS. W. BROWN & C. GLADWYN

BLOCK PLAN scale 1: 500

08/01807/FUL

BROWN EDGE



Scale : 1:1250

Reproduced from the Ordnance Survey map with the permission of the Controller of Her Majesty's Stationery Office © Crown Copyright 2000.

Unauthorised reproduction infringes Crown Copyright and may lead to prosecution or civil proceedings.

Organisation	Not Set
Department	Not Set
Comments	
Date	14 October 2008
SLA Number	Not Set

*Produced using ESRI (UK)'s MapExplorer 2.0 - **http://www.esriuk.com***