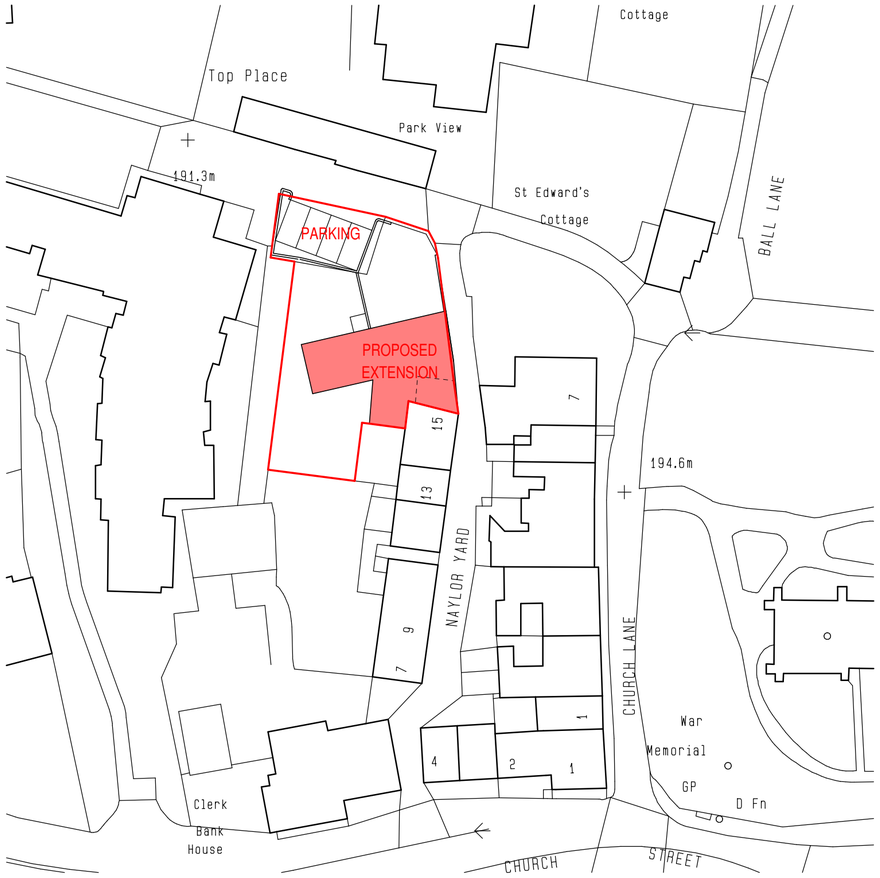

Block Plan

Scale 1:500



scale bar @ 1:500

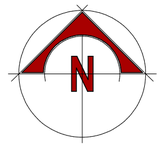

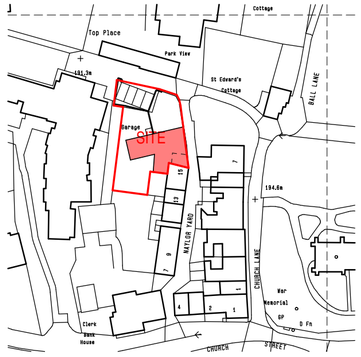

Serial number: 90777
© Crown copyright and database right 2016
Ordnance Survey licence 100048957

Location Plan

Scale 1:1250

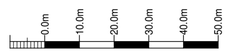

scale bar @ 1:1250

Mr & Mrs Rushton

PROPOSED DOMESTIC EXTENSION
15, NAYLOR YARD,
LEEK,
ST13 5HF
PLANNING APPLICATION
LOCATION + BLOCK PLAN

Date	Sheet	Scale
APRIL 2016	A2	1:1250, 1:500
Drg No.	Rev.	Drawn
2015-2059-03	-	NAW

SAMMONS Architectural LIMITED
Chartered Institute of Architectural Technologists Registered Practice
10 Cawdry Buildings, Fountain Street, Leek. ST13 6JP
Telephone: 01538 386002
E-mail: info@sammonsltd.co.uk
Web: www.sammonsltd.co.uk

This drawing is copyright. Do not scale.
All dimensions must be checked prior to commencement.