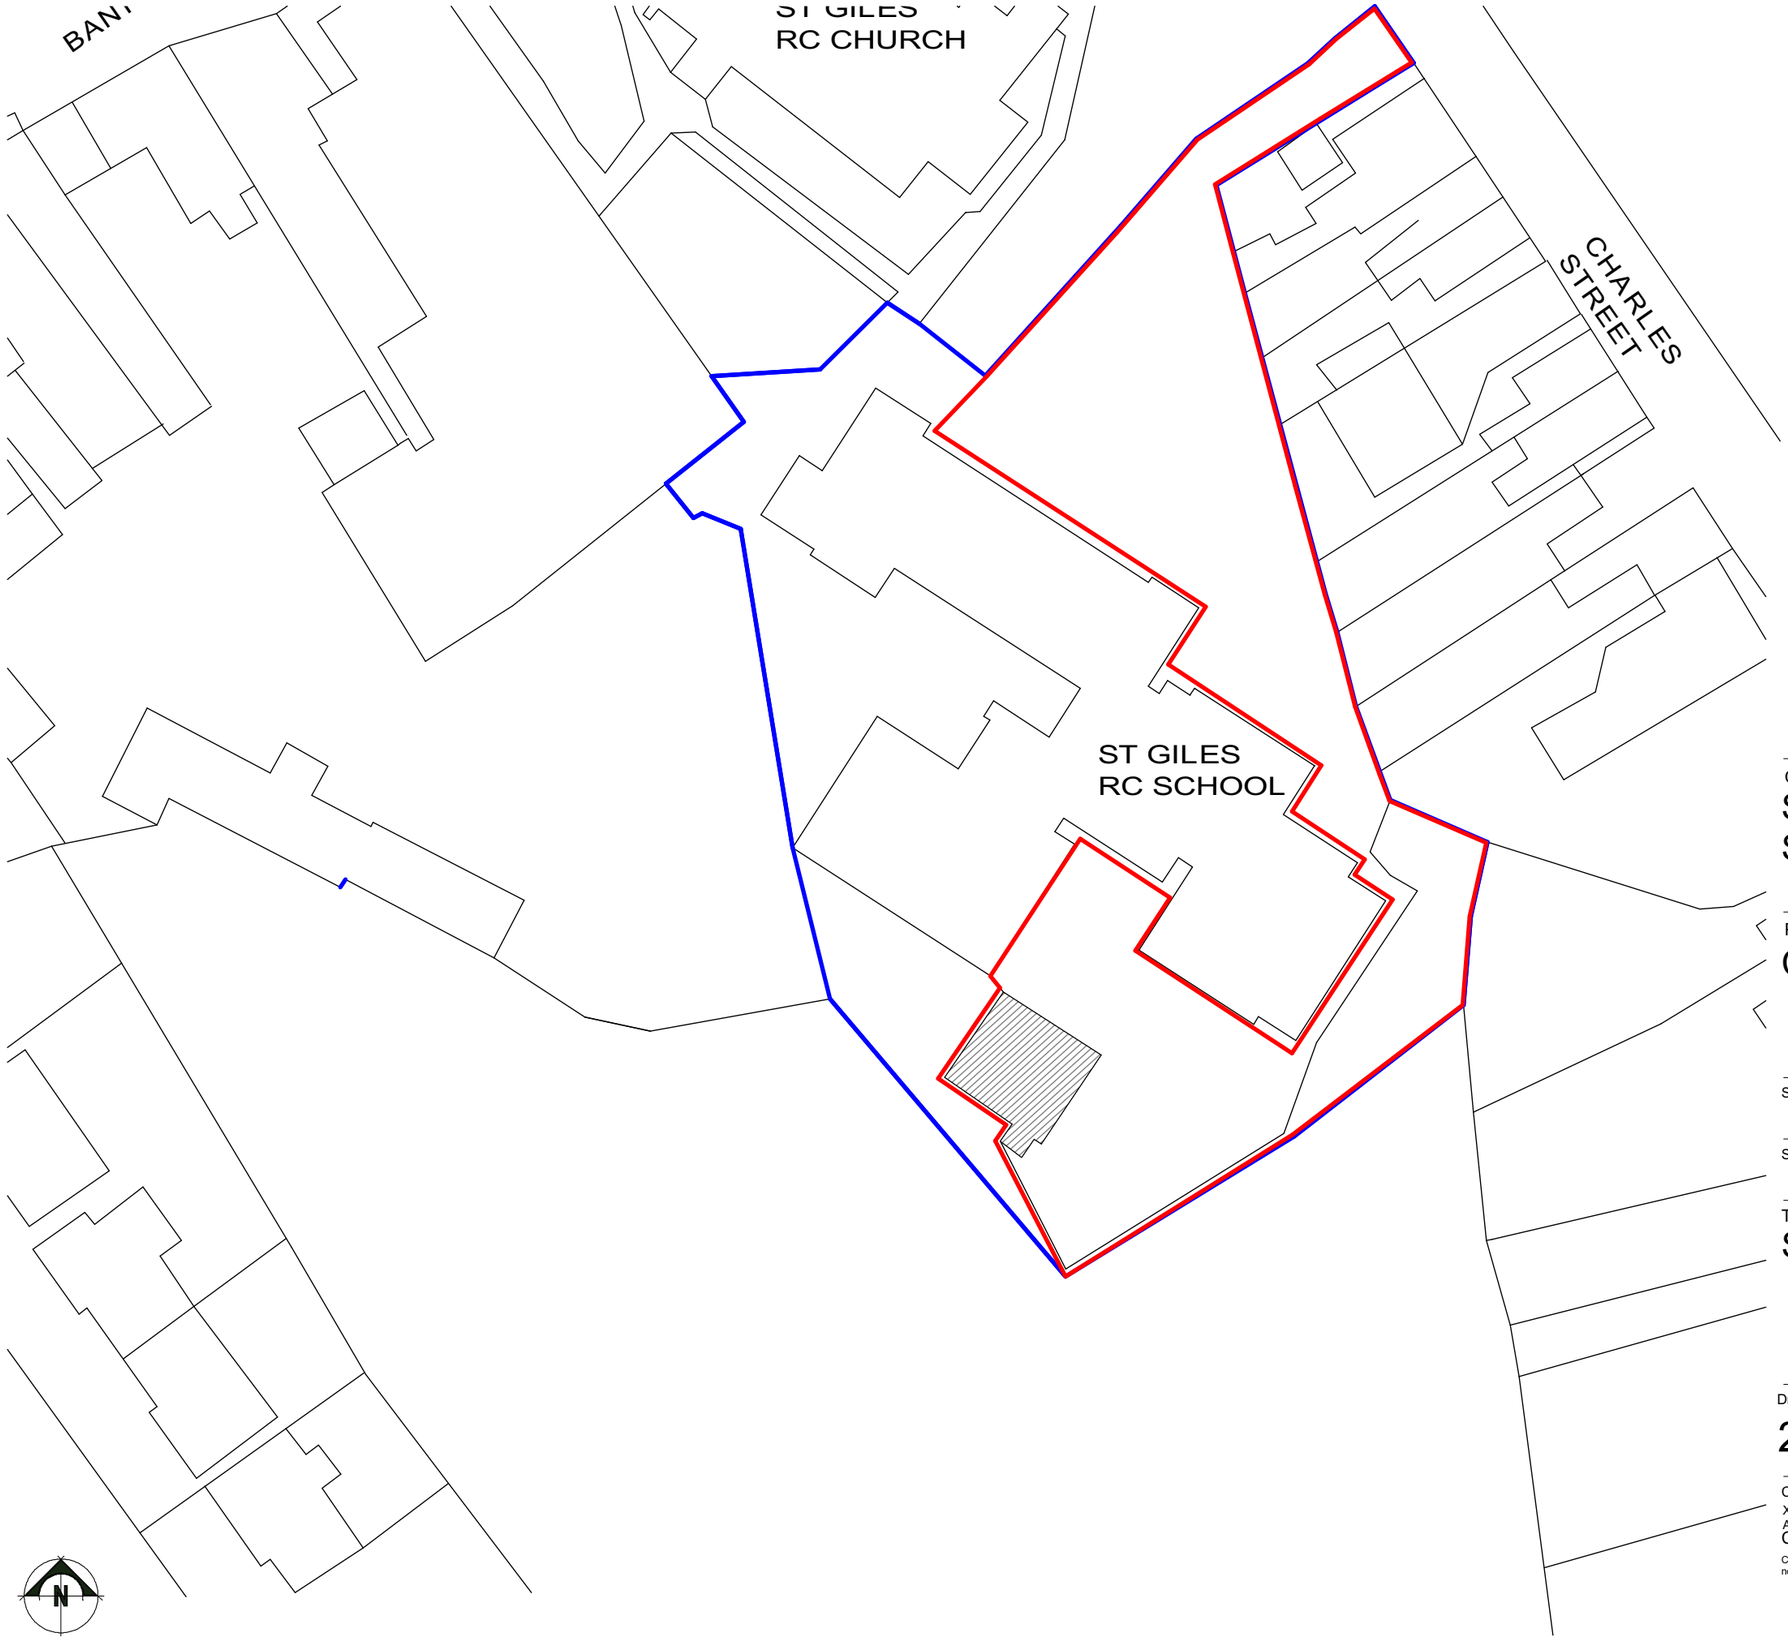

0 5m 10m 15m 20m 25m

Rev ID	Date	Comment

wood | goldstraw | yorath
ARCHITECTS QUANTITY SURVEYORS CDM CO-ORDINATORS

Churchill House, Regent Road, Stoke on Trent, ST1 3RH.
Tel: 01782 208000 Fax: 01782 208712 E-mail: info@woodgoldstraw.co.uk
www.woodgoldstraw.co.uk

Client.
ST GILE'S RC PRIMARY SCHOOL, CHEADLE

Project.
CAR PARK ALTERATIONS

Scale	Issue Date
1:500	29/04/2016

Sheet Size	Drawn
A3	L.W

Title.
SITE PLAN

Drawing Number / (Revision)	Revison ID
2528-21-02	

CAD file path:
X:\1 A CAPPER'S TEAM\1 RC SCHOOL\CHEADLE - ST GILES RCS\2528-20 CAR PARK ALTERATIONS\2528-21-02 SITE PLAN.pln

Copyright. Wood Goldstraw Yorath LLP.

Contractors are to check all dimensions on site and refer any discrepancies to the Architects immediately. Do not scale from this drawing.