Proposed Agricultural Building at High Winds, Oakamoor

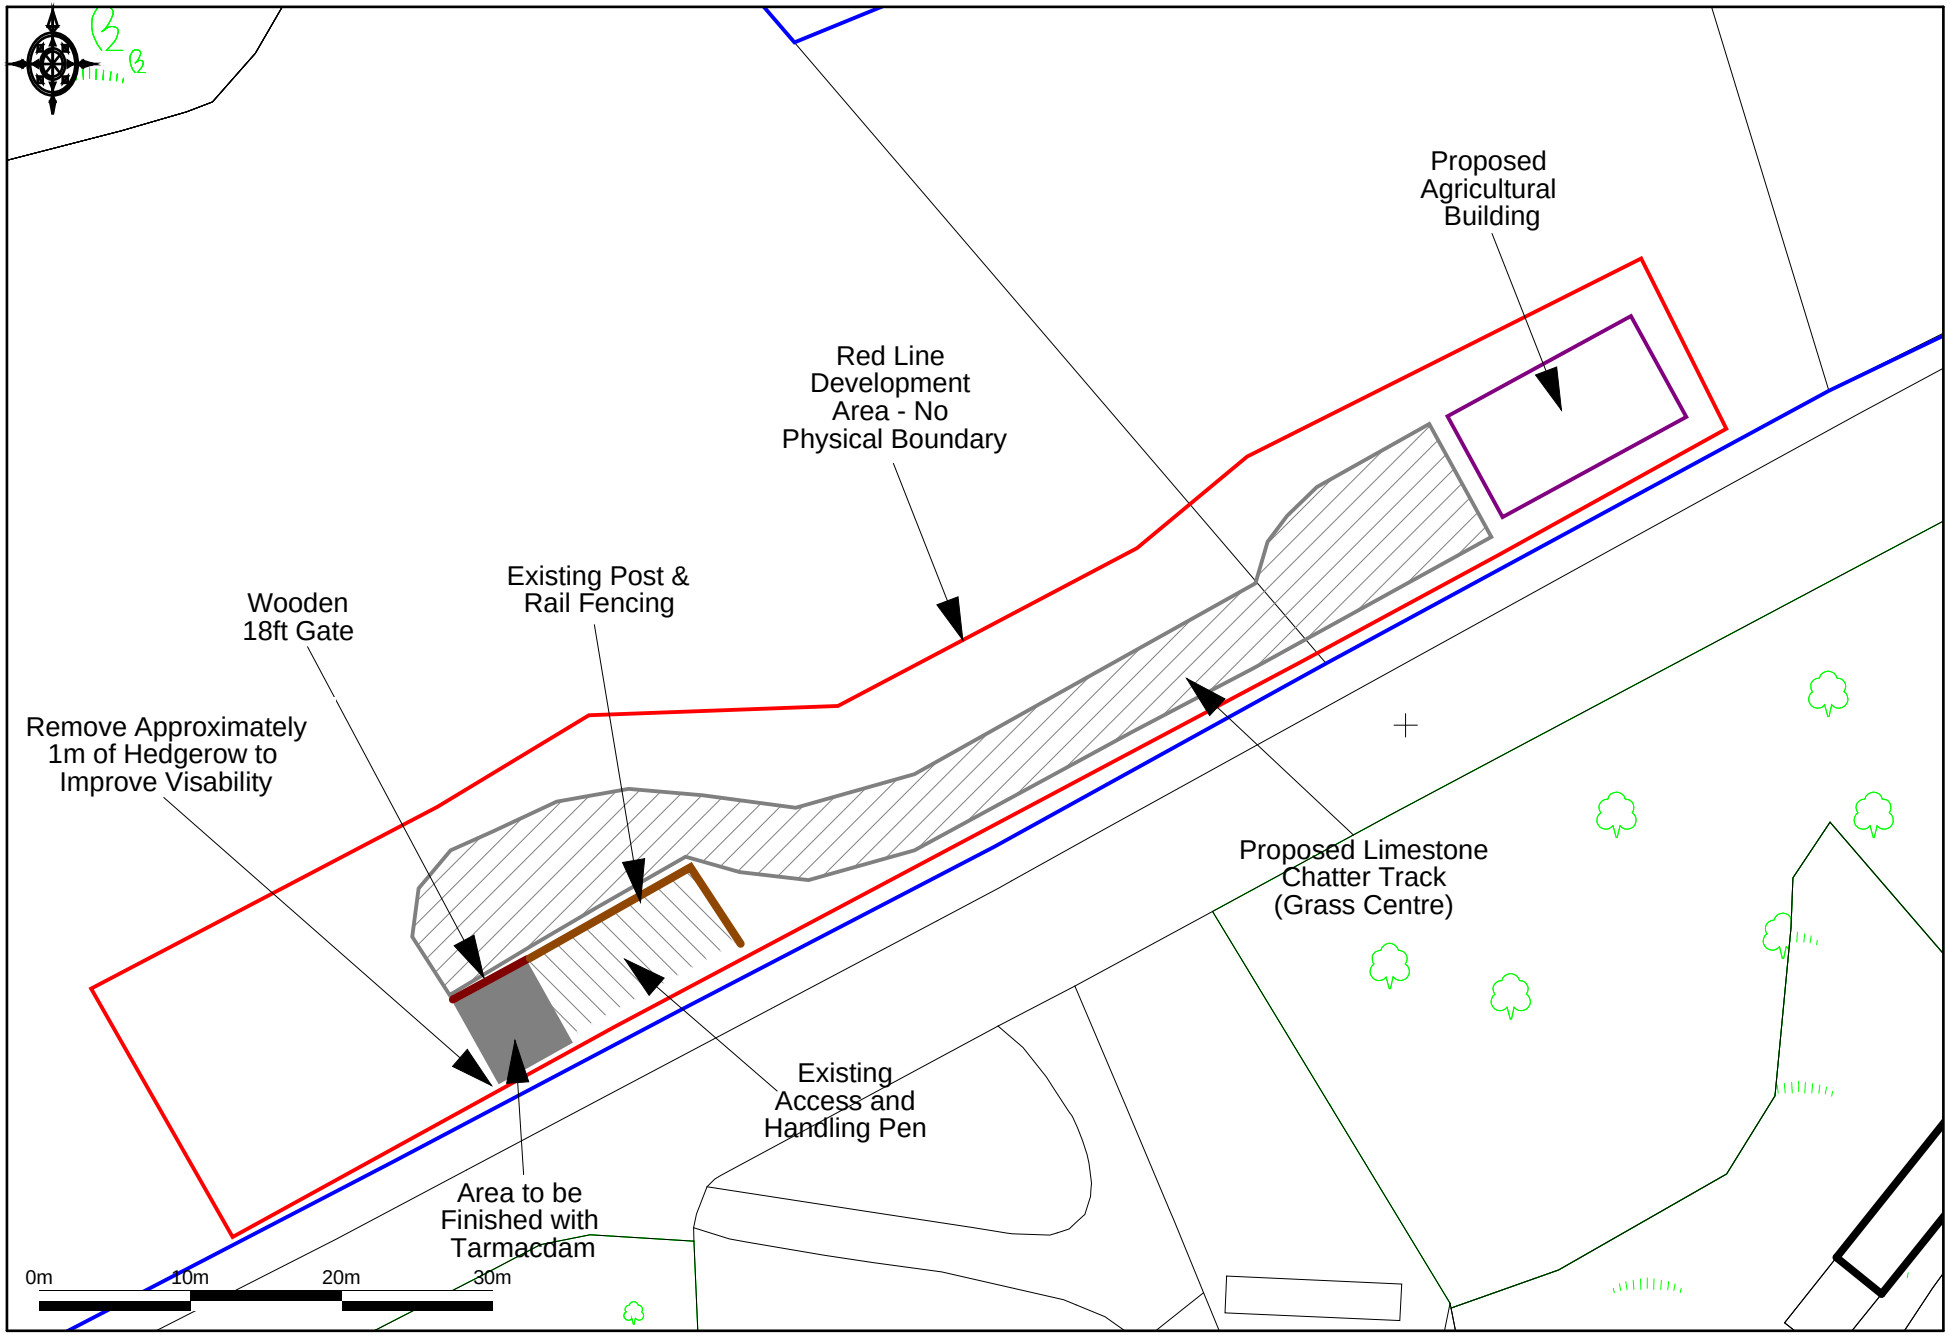

Ordnance Survey © Crown Copyright 2016. All rights reserved. Licence number 100022432. Plotted Scale - 1:500

Promap®

Block Plan