
Proposed Agricultural Building at High Winds, Oakamoor

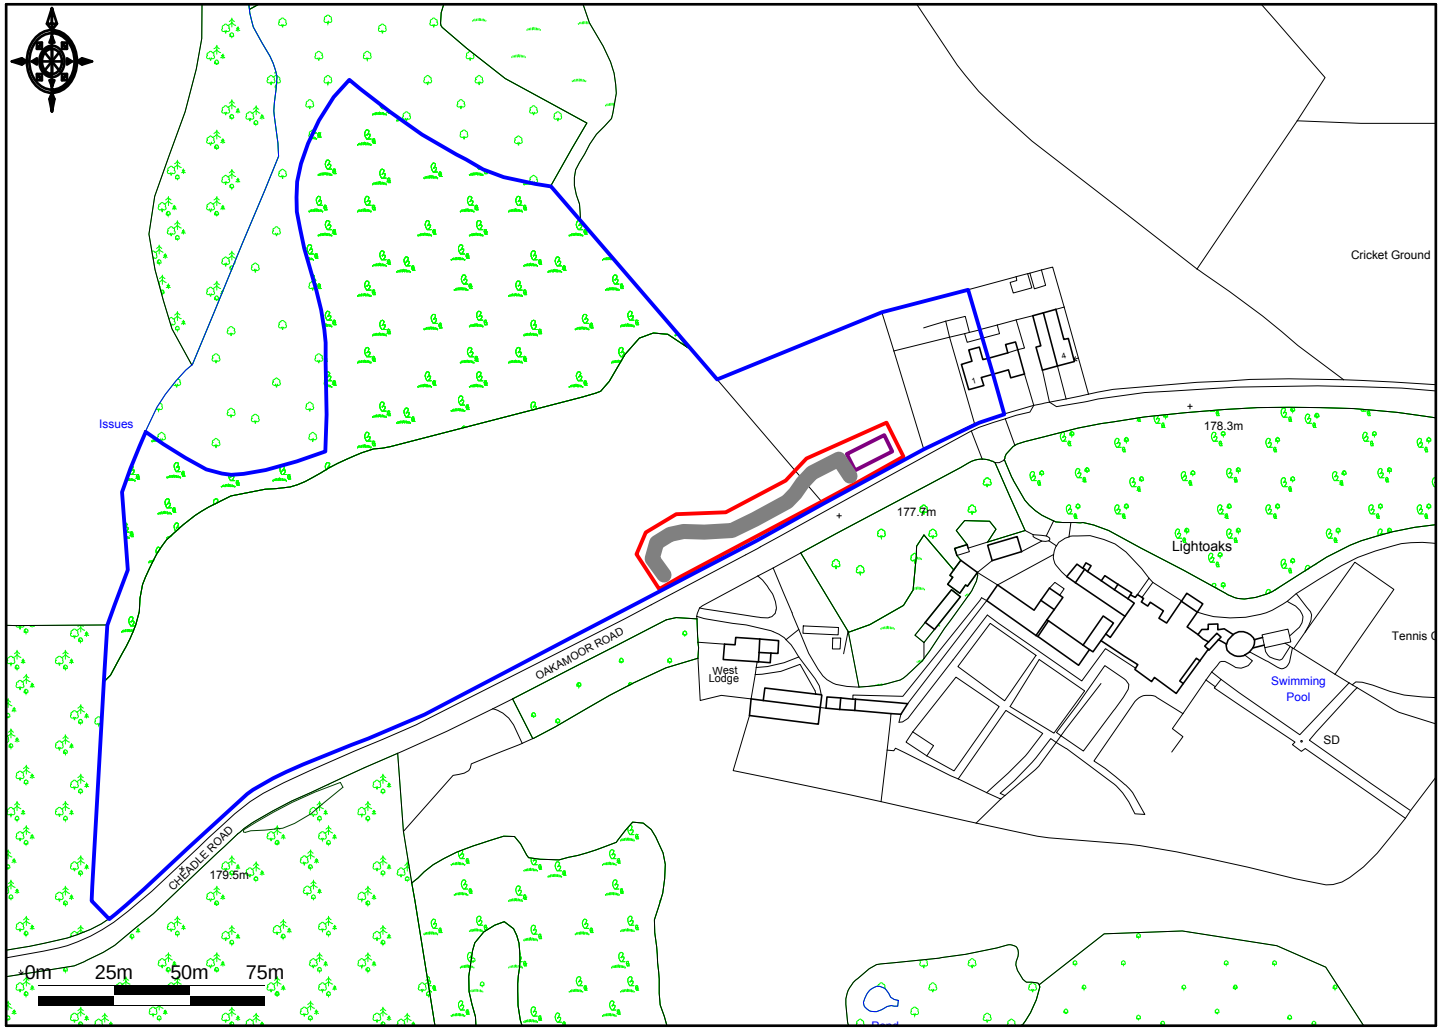

Ordnance Survey © Crown Copyright 2016. All rights reserved. Licence number 100022432. Plotted Scale - **1:2500**

Promap®

Location Plan