


first floor plan

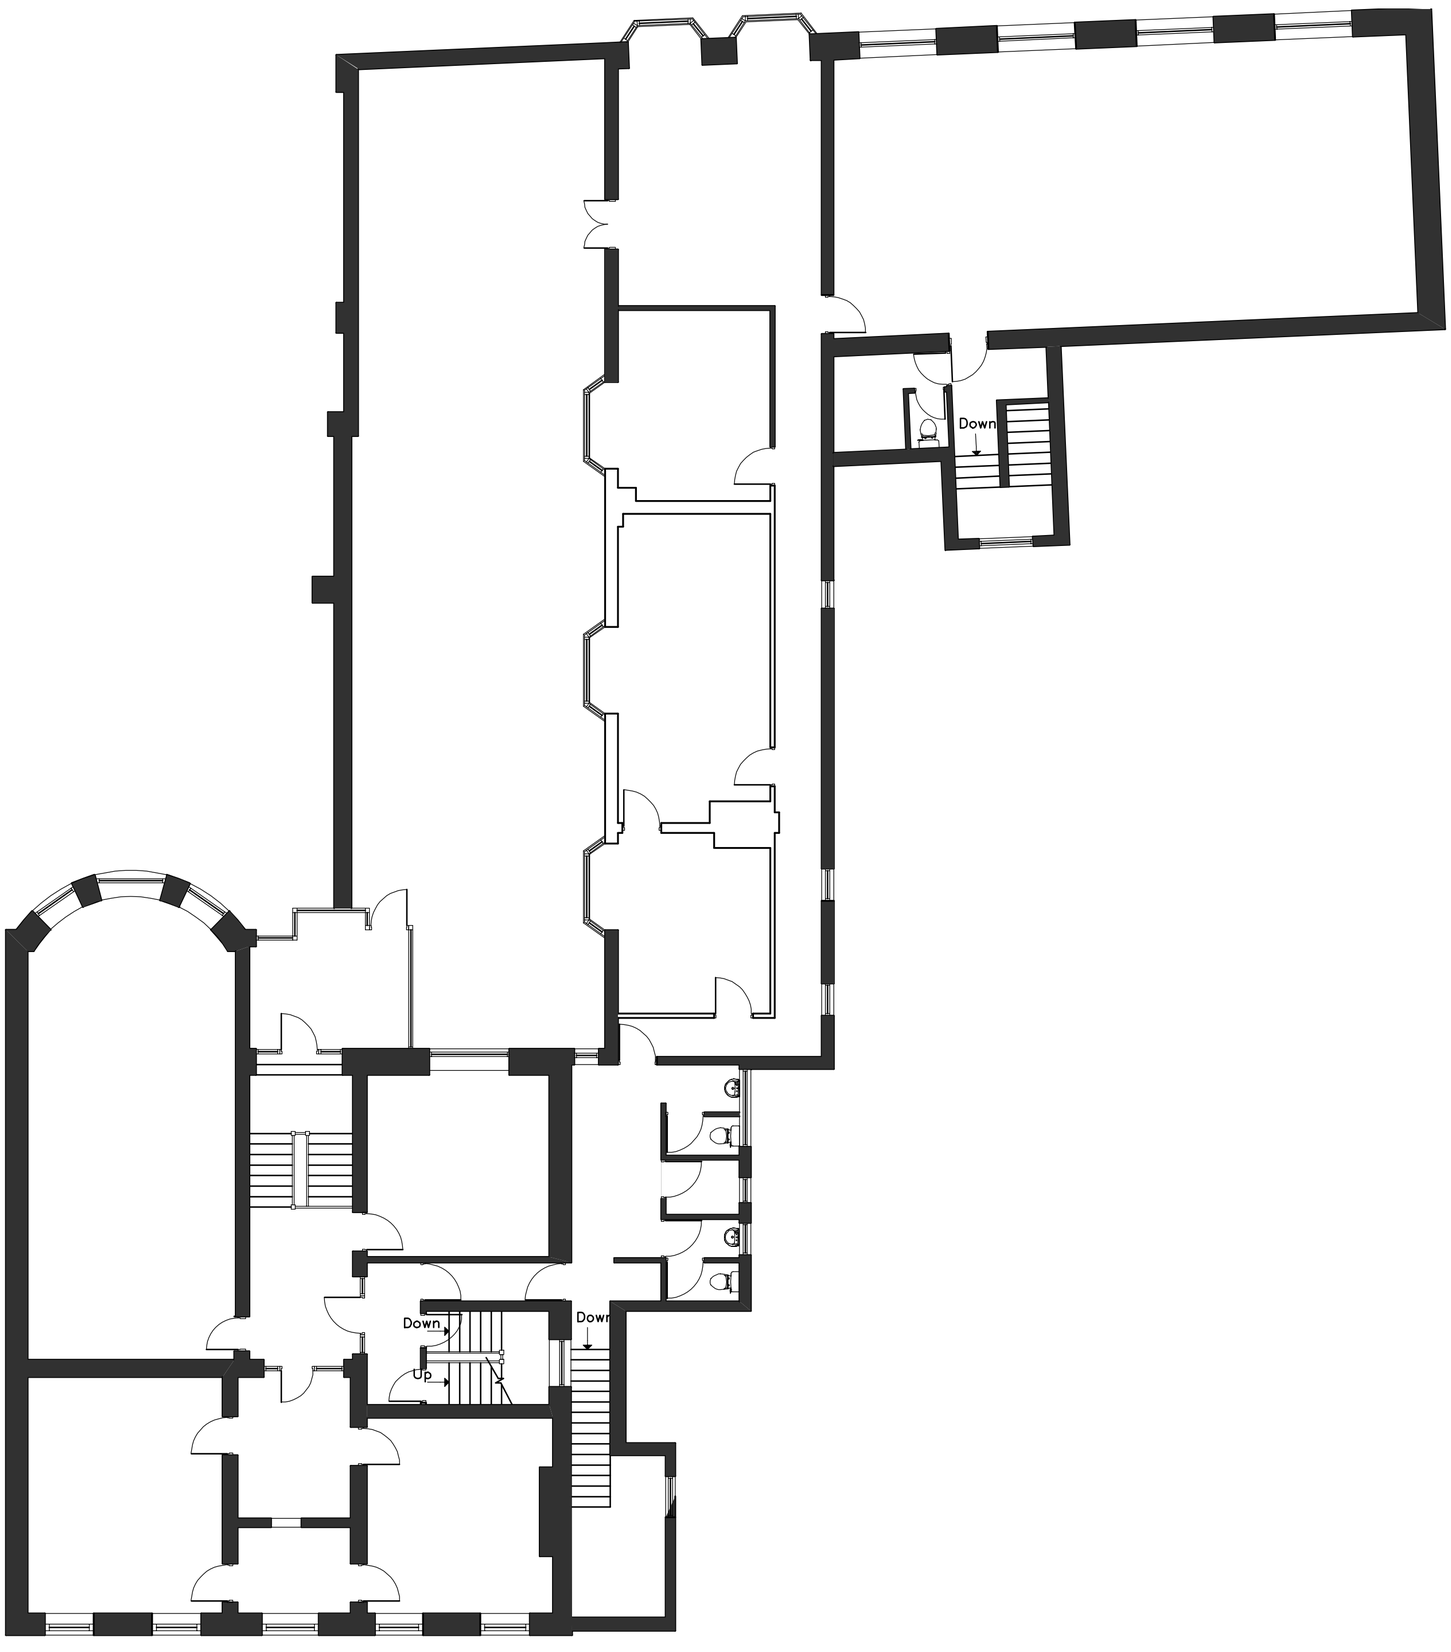


second floor plan

ctd architects ©2009

1. This drawing is copyright.
2. All dimensions to be checked on site before proceeding.
3. Contractor to check/adjust dimensions of new work to suit existing conditions. Do not assume existing structure or details are plumb, square or level.
4. Contractor must notify the architect of any discrepancies before proceeding.
5. All drawings to be read in conjunction with all other consultants drawings and specs.

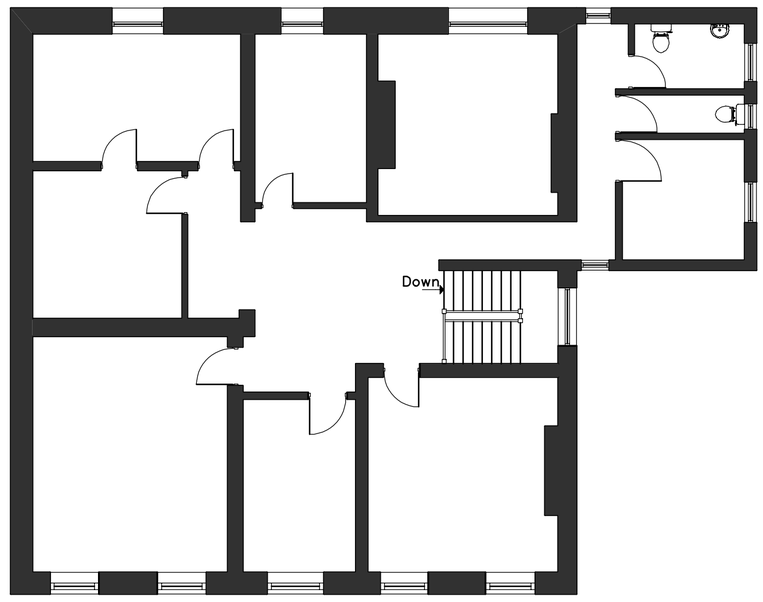


ground floor plan

| Rev | Date | Description |
|---|---|---|
| | | |

ctd architects

Clerk Bank House
Clerk Bank
LEEK
Staffordshire
ST13 5HE

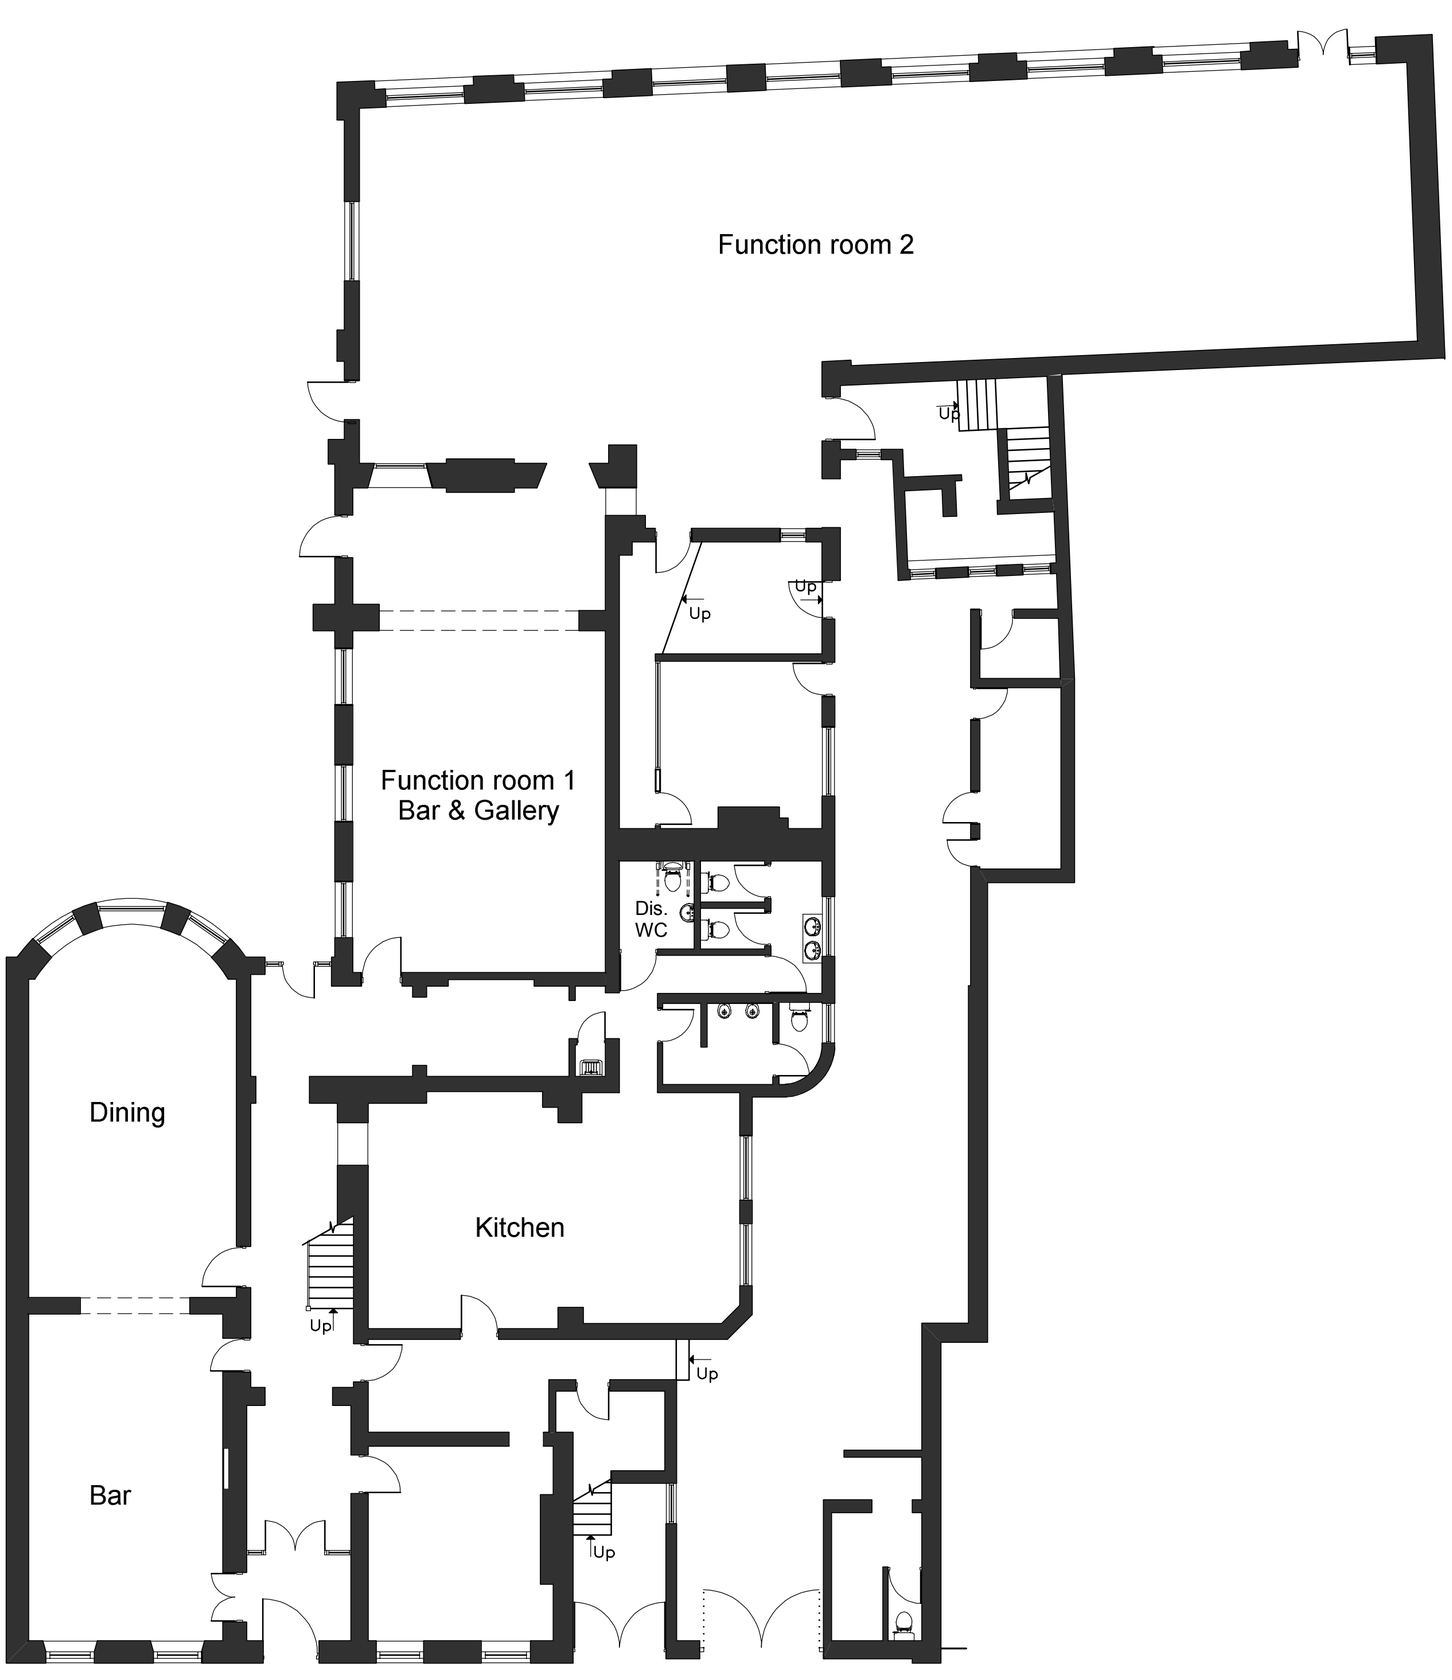Tel: 01538 373477
Fax: 01538 386503
e: info@ctdarchitects.co.uk

architects.historic buildings advisors. project managers. landscape & urban designers

Client
Foxlowe Arts Centre

Project
Moorlands Community Arts and Creative Industries Conference (Visitor) Centre
Foxlowe, Leek

Title
Plans as existing

Status
Outline proposals

| | | | |
|---|---|---|---|
| Scale: 1:200 & 1:500 | A1 :Size | Job No: | 0954 |
| Drawn: | :Chk'd | Date: | Oct 09 |
| File path: \\drawings\2009\0954 Leek Arts Centre, Foxlowe Hall\as extg plns | | | |
| Drawing Number: AL 02 | | | |