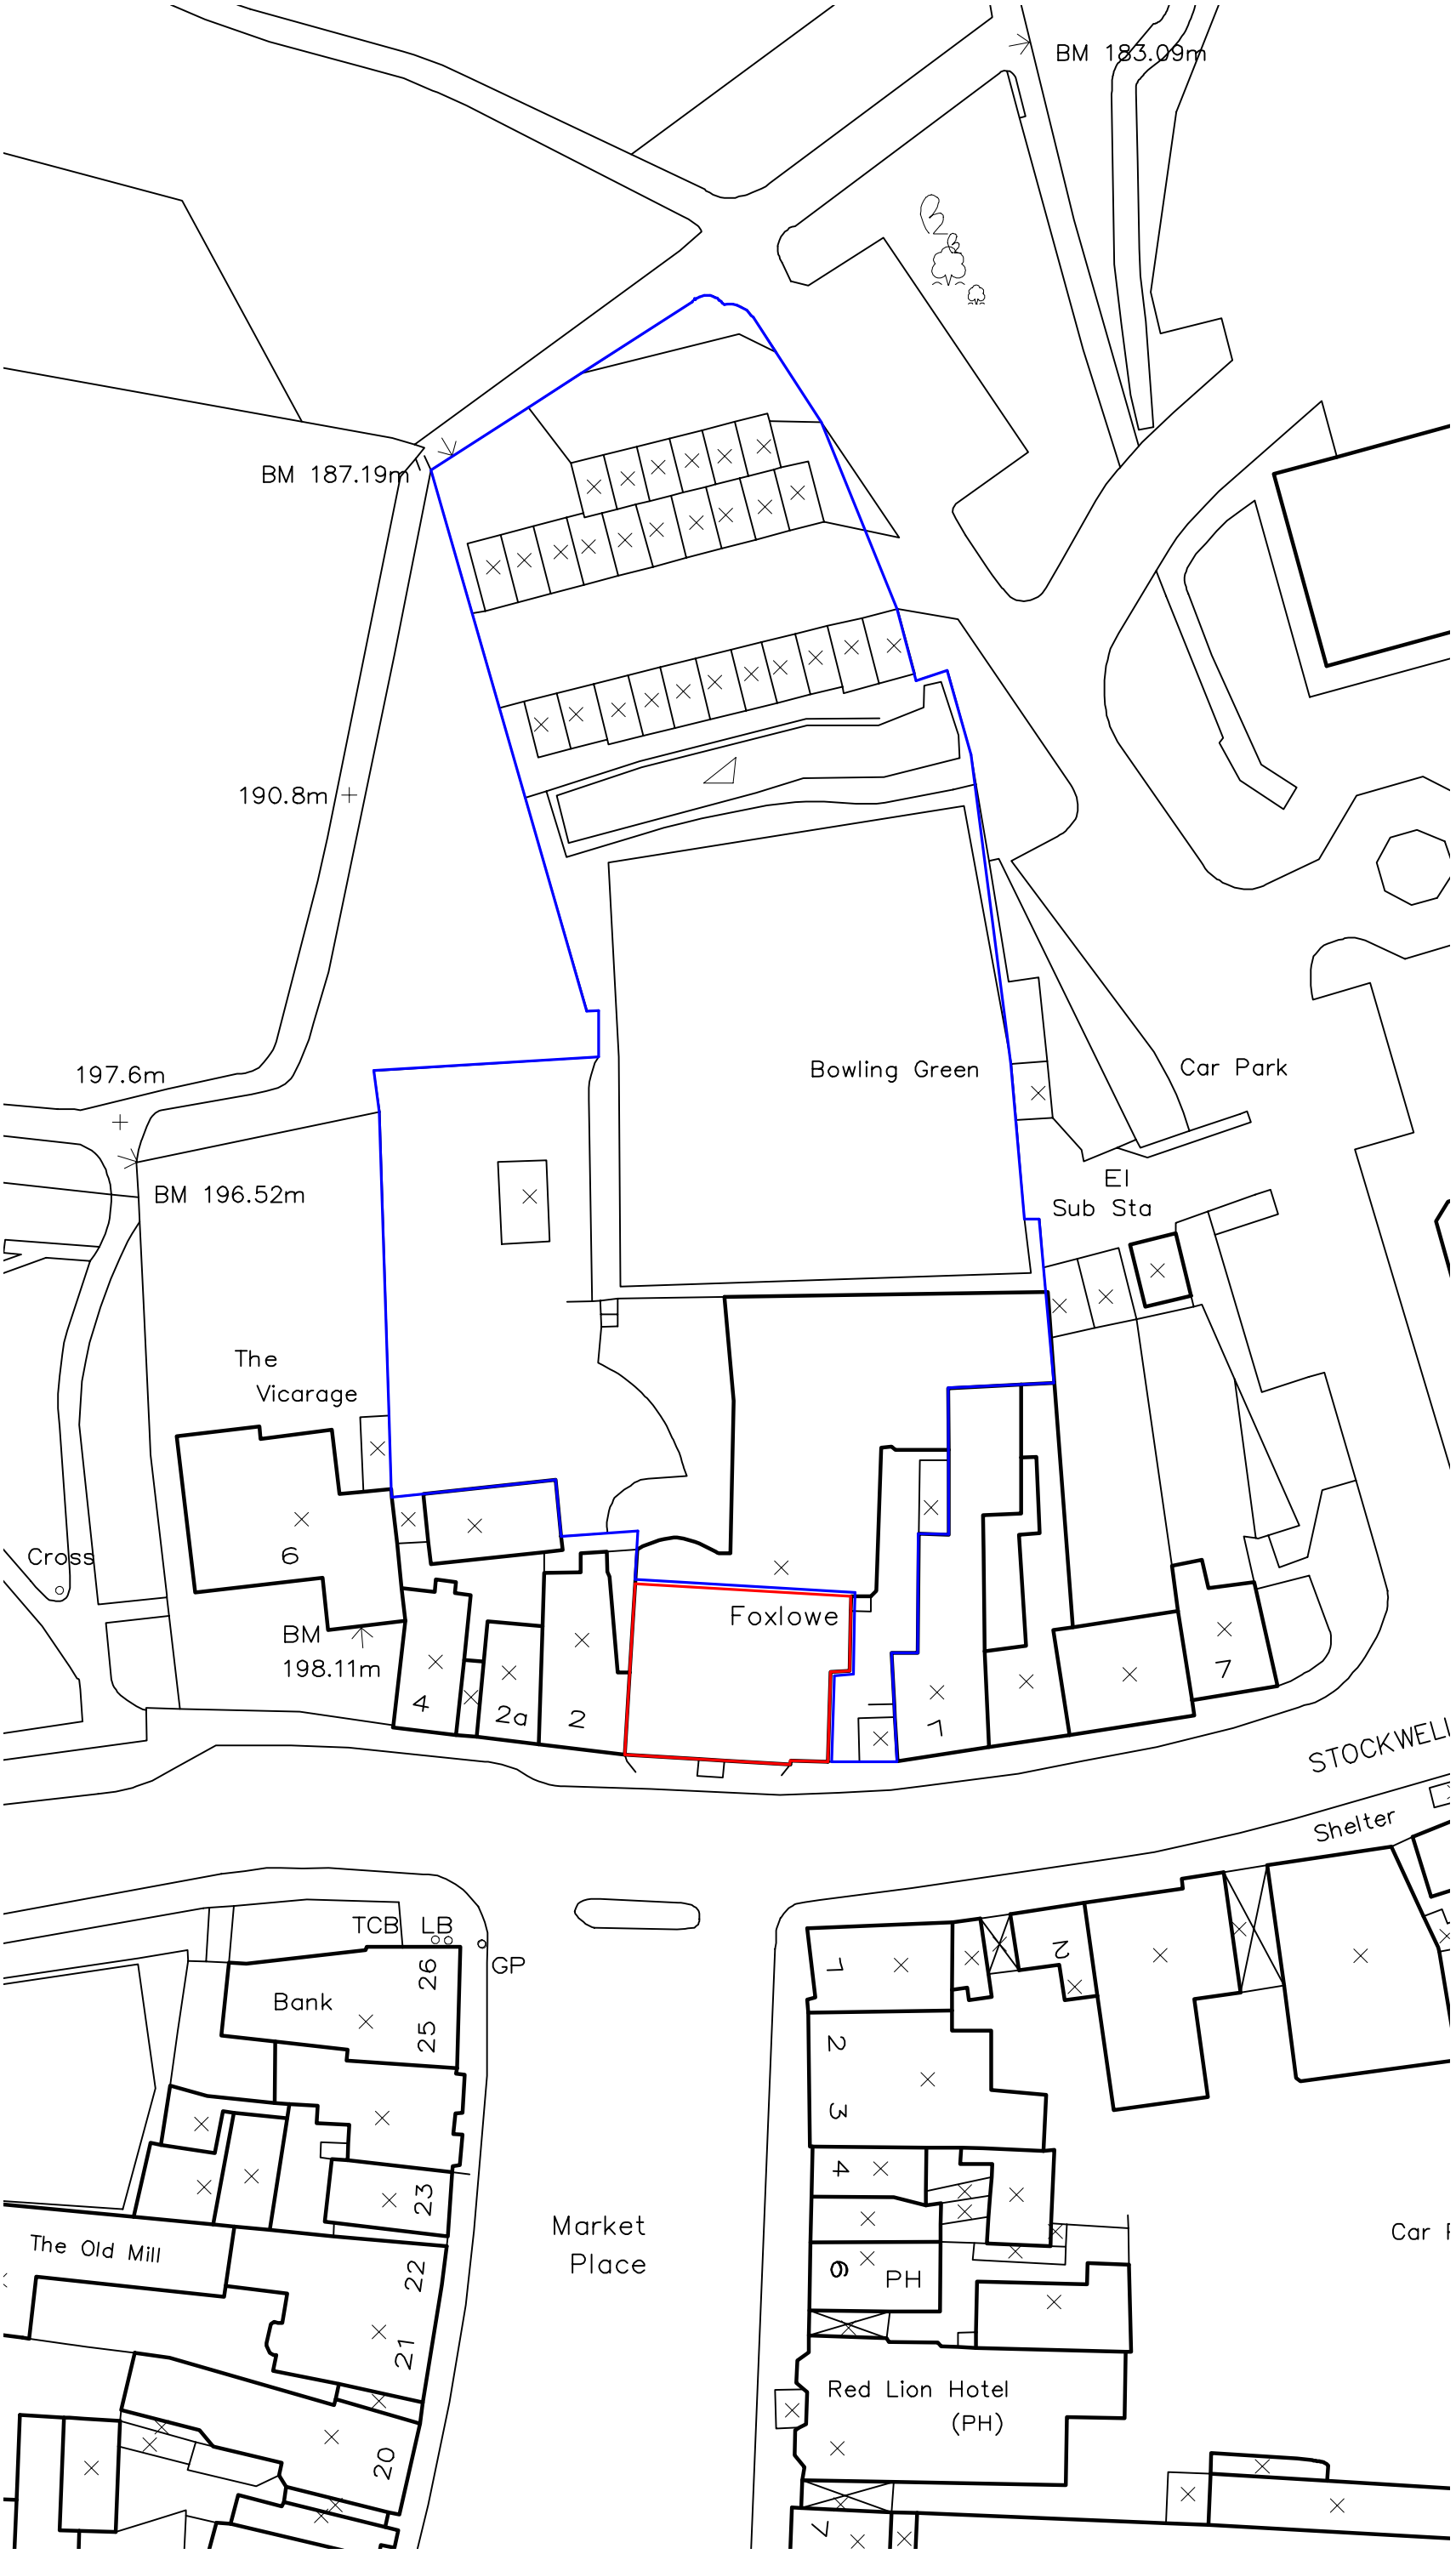

ctd architects ©2015

1. This drawing is copyright.
2. All dimensions to be checked on site before proceeding.
3. Contractor to check/adjust dimensions of new work to suit existing conditions. Do not assume existing structure or details are plumb, square or level.
4. Contractor must notify the architect of any discrepancies before proceeding.
5. All drawings to be read in conjunction with all other consultants drawings and specs.

North

Rev	Date	Drawn	Description
A	XX/XX/15	XX	XXX

ctd architects

Clerk Bank House
Clerk Bank
LEEK
Staffordshire
ST13 5HE

Tel: 01538 373477
Fax: 01538 386503
e: info@ctdarchitects.co.uk

architects | historic building advisors | project managers | landscape & urban designers

Client
Foxlowe Arts Centre

Project
Proposal to convert existing second floor into offices and creative hub

Title
Site Block Plan

Status
PLANNING

Scale: 1:500	A3 :Size	Job No: XXXX	
Drawn: AM	PR :Chk'd	Date: 23/02/2016	
File path: \\drawings\2015\Foxlowe Art Centre\drawing name & number			
Drawing Number: AL 08		Revision: -	