Reproduced from the 79a OS Vector
Ordnance Survey map with the permission of Ordnance Survey on behalf of The Controller of Her Majesty's Stationery Office. © Crown copyright
Licence: bpArchitecture 93 High Street Biddulph Staffs ST8 6AB Licence No. 100053847

Copyright of this drawing is vested in the Architect and it must not be copied or reproduced without consent. Figured dimensions only are to be taken from this drawing. All contractors must visit the site and be responsible for taking and checking all dimensions relative to their work. bpArchitecture are to be advised of any variation between drawings and site conditions.
DO NOT SCALE OFF THIS DRAWING.....IF IN DOUBT ASK

Rev.	Drawn	Comments	Date

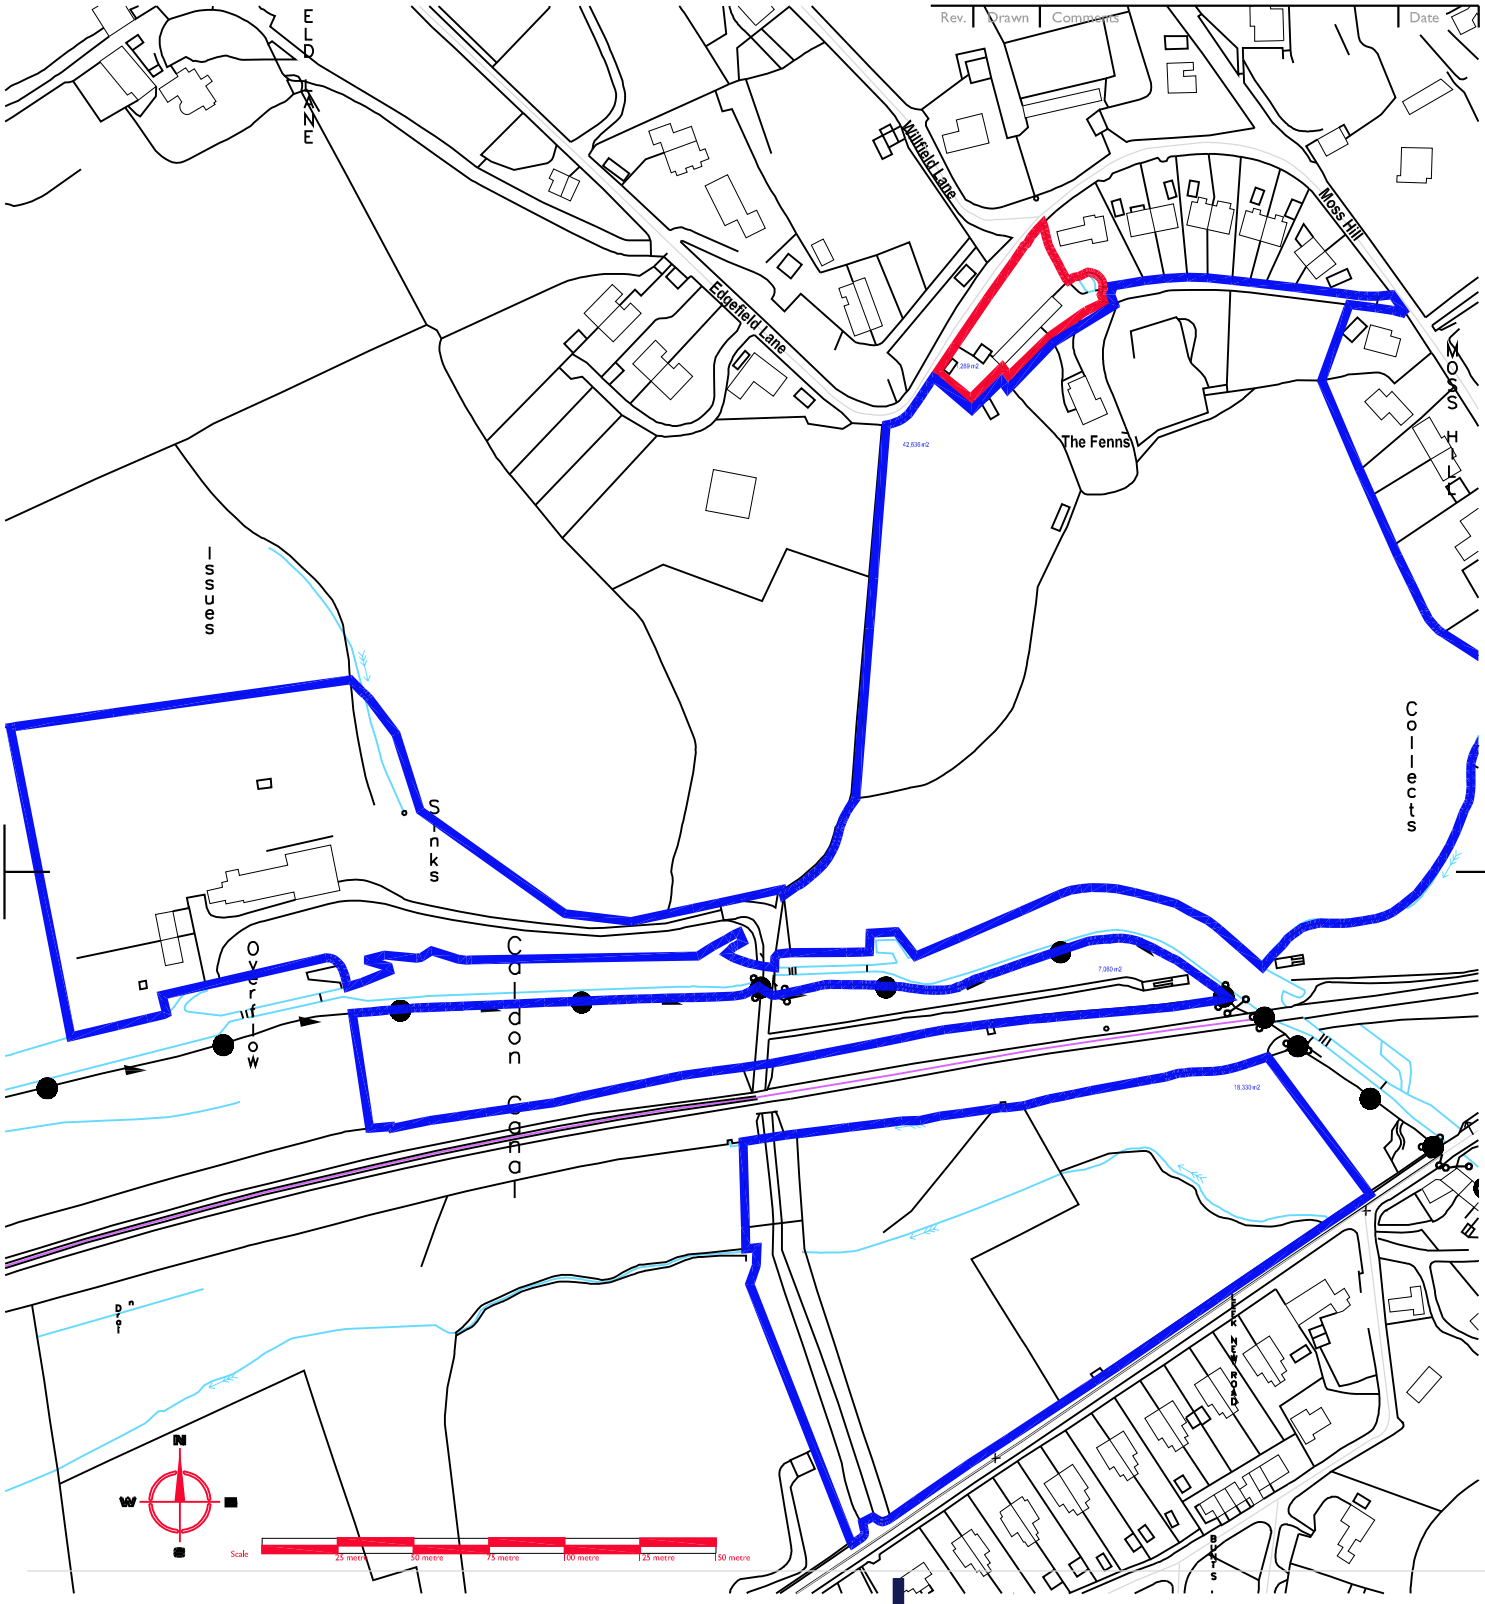

bpArchitecture

Client	Miss L Adams & Mr M Delf	Status	Planning
Project	The Fenns Barn, Stockton Brook	Date	October 2015
Title	Location Plan	Scale @A4	1:2500
Project No	Drawing No.	Drawn	SS
15-026_AS(0)01	Rev	Checked	BSP

☎: 01782 515 555
✉: Enquiries@bpArchitecture.co.uk
🖱: www.bparchitecture.co.uk
93 High Street Biddulph Staffs ST8 6AB
Architects - Interior Design - Conservation - Landscape

File Ref: BPA:\