Reproduced from the 79a OS Vector
Ordnance Survey map with the permission of Ordnance Survey on behalf of The Controller of Her Majesty's Stationery Office, © Crown copyright
Licence: bpArchitecture 93 High Street Biddulph Staffs ST8 6AB Licence No. 100053847

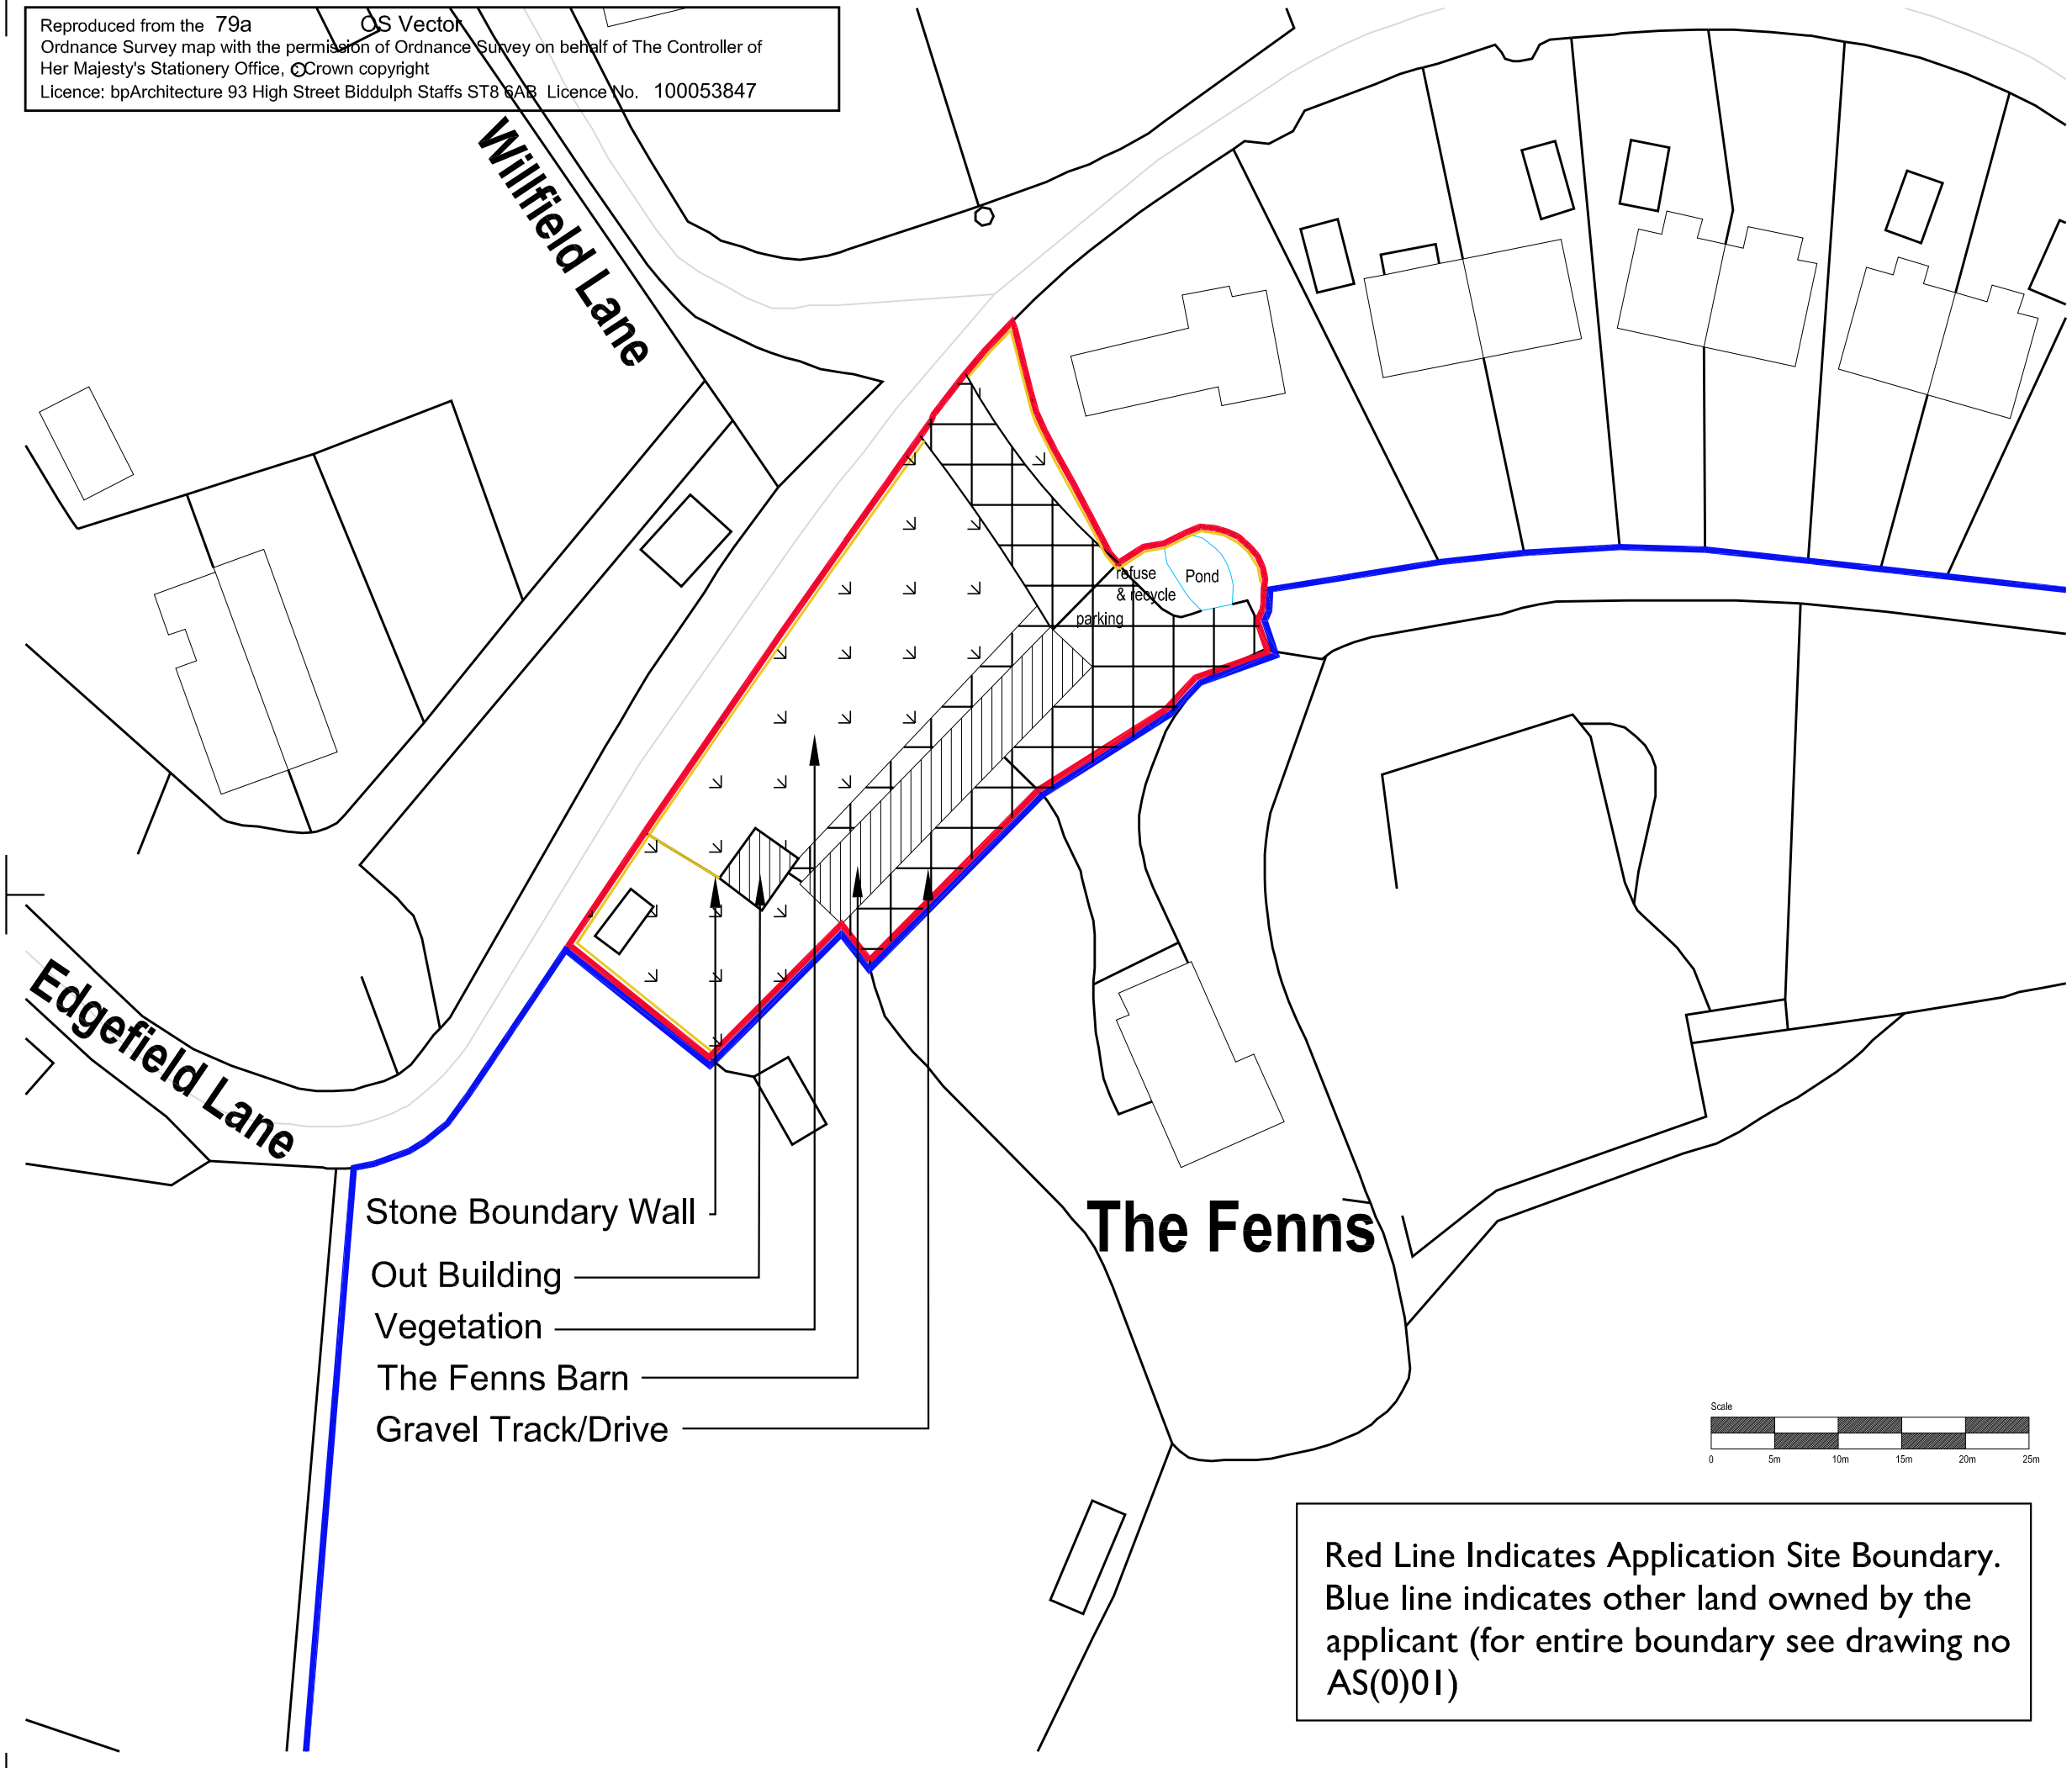

Copyright of this drawing is vested in the Architect and it must not be copied or reproduced without consent. Figured dimensions only are to be taken from this drawing. All contractors must visit the site and be responsible for taking and checking all dimensions relative to their work. bpArchitecture are to be advised of any variation between drawings and site conditions.
DO NOT SCALE OFF THIS DRAWING.....IF IN DOUBT ASK

Rev.	Drawn	Comments	Date

N
W E
S

Scale
0 5m 10m 15m 20m 25m

Red Line Indicates Application Site Boundary. Blue line indicates other land owned by the applicant (for entire boundary see drawing no AS(0)01)

bp Architecture
☎: 01782 515 555
✉: Enquiries@bpArchitecture.co.uk
🖱: www.bparchitecture.co.uk
36 Mossfield Drive Biddulph Staffs ST8 6UL
Architects - Interior Designers - Landscape Architects

Client
Ms L Adams & Mr M Delf

Project
The Fenns Barn, Moss Hill Stockton Brook St9 9NW

Title
Site Block Plan as Existing

Status
Planning

Date October 2015 Drawn SS

Scale @A3 1:500 Checked

Project No 15-026_ Drawing No. AS(0)02 Rev

File Ref: BPA\