Copyright of this drawing is vested in the Architect and it must not be copied or reproduced without consent. Figured dimensions only are to be taken from this drawing. All contractors must visit the site and be responsible for taking and checking all dimensions relative to their work. bpArchitecture are to be advised of any variation between drawings and site conditions.
DO NOT SCALE OFF THIS DRAWING.....IF IN DOUBT ASK

Rev.	Drawn	Comments	Date

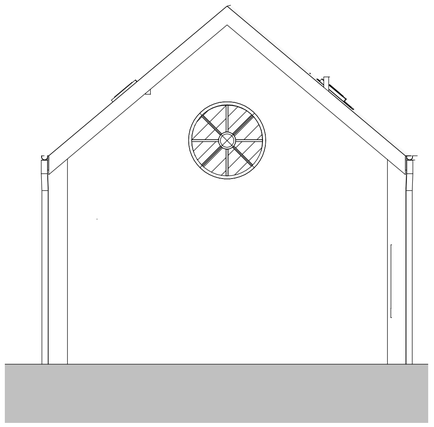

East Elevation
1 : 50

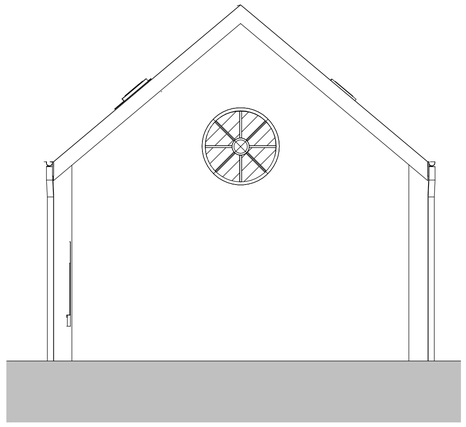

West Elevation
1 : 50

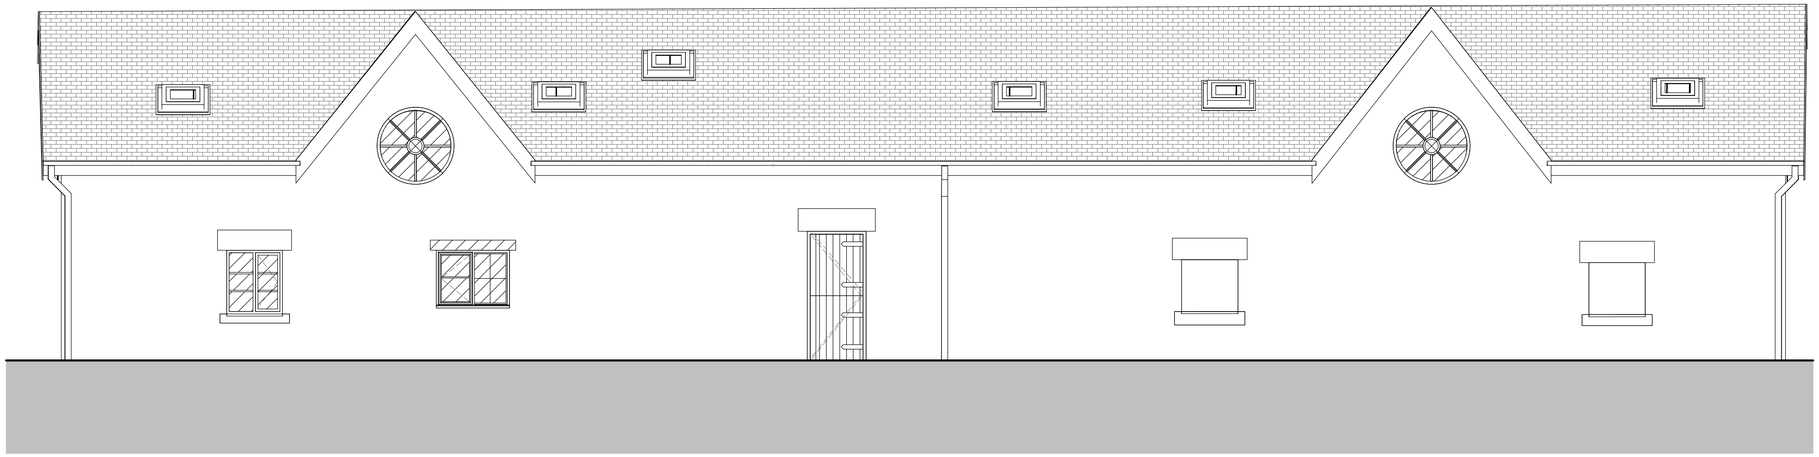

North Elevation
1 : 50



South Elevation
1 : 50

0 1 2 3 4 5
GRAPHIC SCALE: 1:50

bp Architecture
☎: 01782 515 555
✉: Enquiries@bpArchitecture.co.uk
: www.bparchitecture.co.uk
93 High Street Biddulph Staffs ST8 6AB
Architects - Interior Architecture - Landscape

Client
Ms Louise Adams and Mr Mark Delf

Project
The Fenns Barn, Moss Hill, Stockton Brook

Title **Existing Elevations**

Planning

Status **Planning**

Date **23/03/16**
Drawn **SS**
Scale @A1 **1 : 50**
Checked **Checker**
Project No **15-026**
Drawing No. **AS(0)05**
Rev

A1 File Ref: BPA1

A1