Copyright of this drawing is vested in the Architect and it must not be copied or reproduced without consent. Figured dimensions only are to be taken from this drawing. All contractors must visit the site and be responsible for taking and checking all dimensions relative to their work. bpArchitecture are to be advised of any variation between drawings and site conditions.
DO NOT SCALE OFF THIS DRAWING.....IF IN DOUBT ASK

Rev.	Drawn	Comments	Date
A	SS	Alterations made to internal layout, glazing bars taken out of windows,spiral stair removed, disabled car parking spaces moved nearer to building, and landscaping added, following meeting with Clients	11/03/16
B	SS	Drawings issued to Client and Steve Clarkson in Progress	11/03/16
C	SS	New location of King Post Truss removed. Composite window changed to door, door to kiln room changed to framed ledged and braced, New social area created on first floor and wall added between office and Social Area, following discussion with Client. Site Plan changed to Car Park Plan.	16/03/16

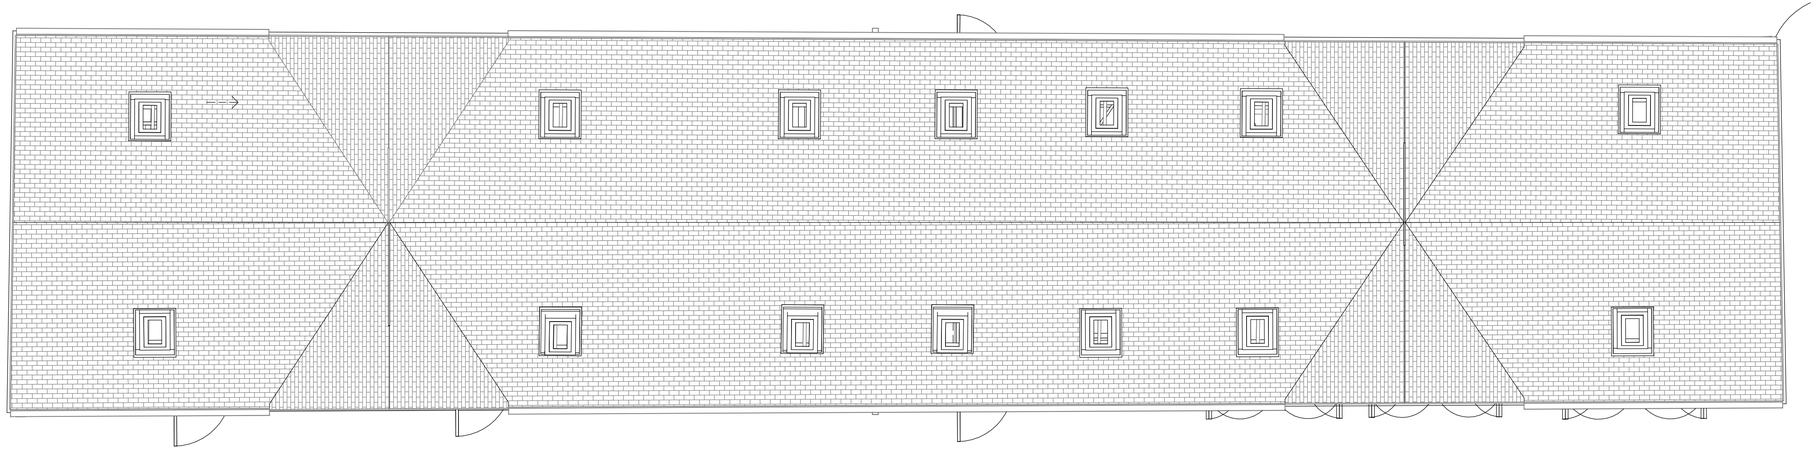

Roof Plan
1 : 50

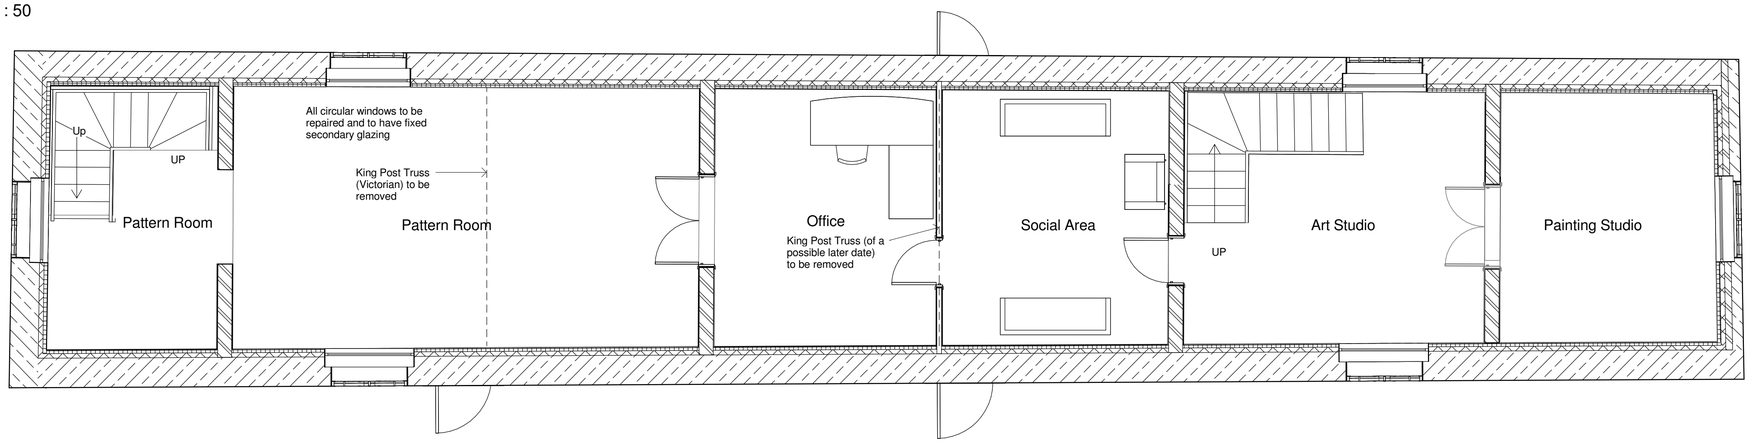

First Floor Plan
1 : 50

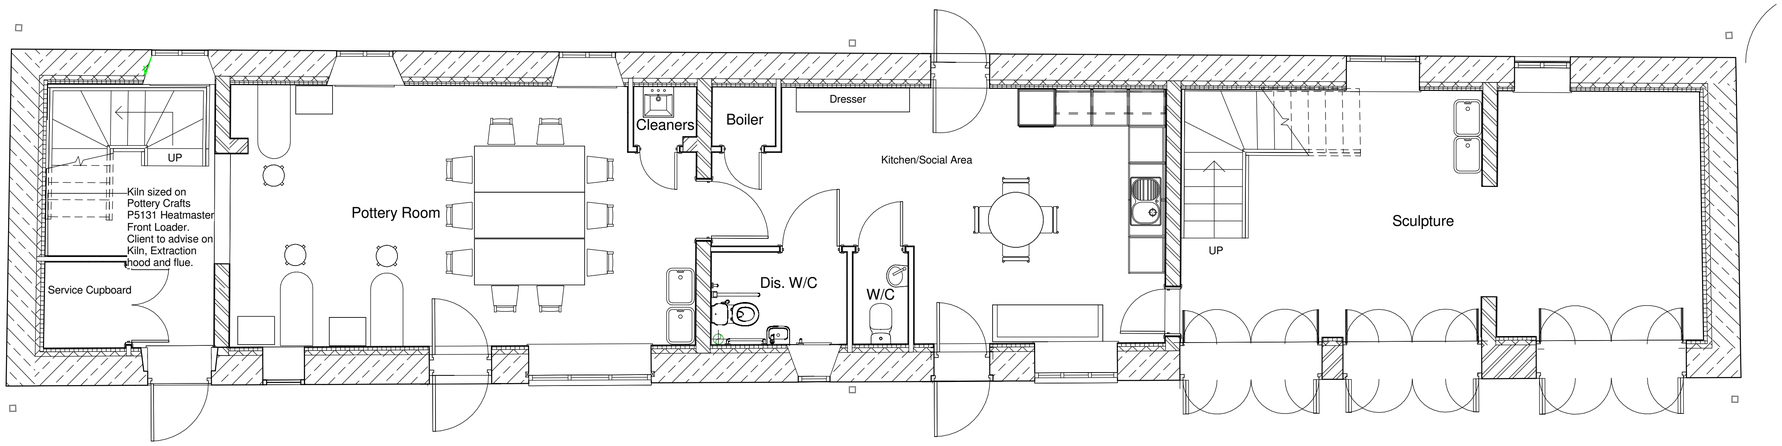

Ground Floor Plan
1 : 50





bp Architecture
☎: 01782 515 555
✉: Enquiries@bpArchitecture.co.uk
: www.bparchitecture.co.uk
93 High Street Biddulph Staffs ST8 6AB
Architects - Interior Architecture - Landscape

Client
Ms Louise Adams and Mr Mark Delf

Project
The Fenns Barn, Moss Hill, Stockton Brook
Proposed Art Studio

Title **Proposed Floor Plans**

Planning

Status **Planning**

Date **23/03/2016** Drawn **SS**

Scale @A1 **1 : 50** Checked **Checker**

Project No 15-026 Drawing No. AS(0)07 Rev **C**

A1 File Ref. (BPA)

A1