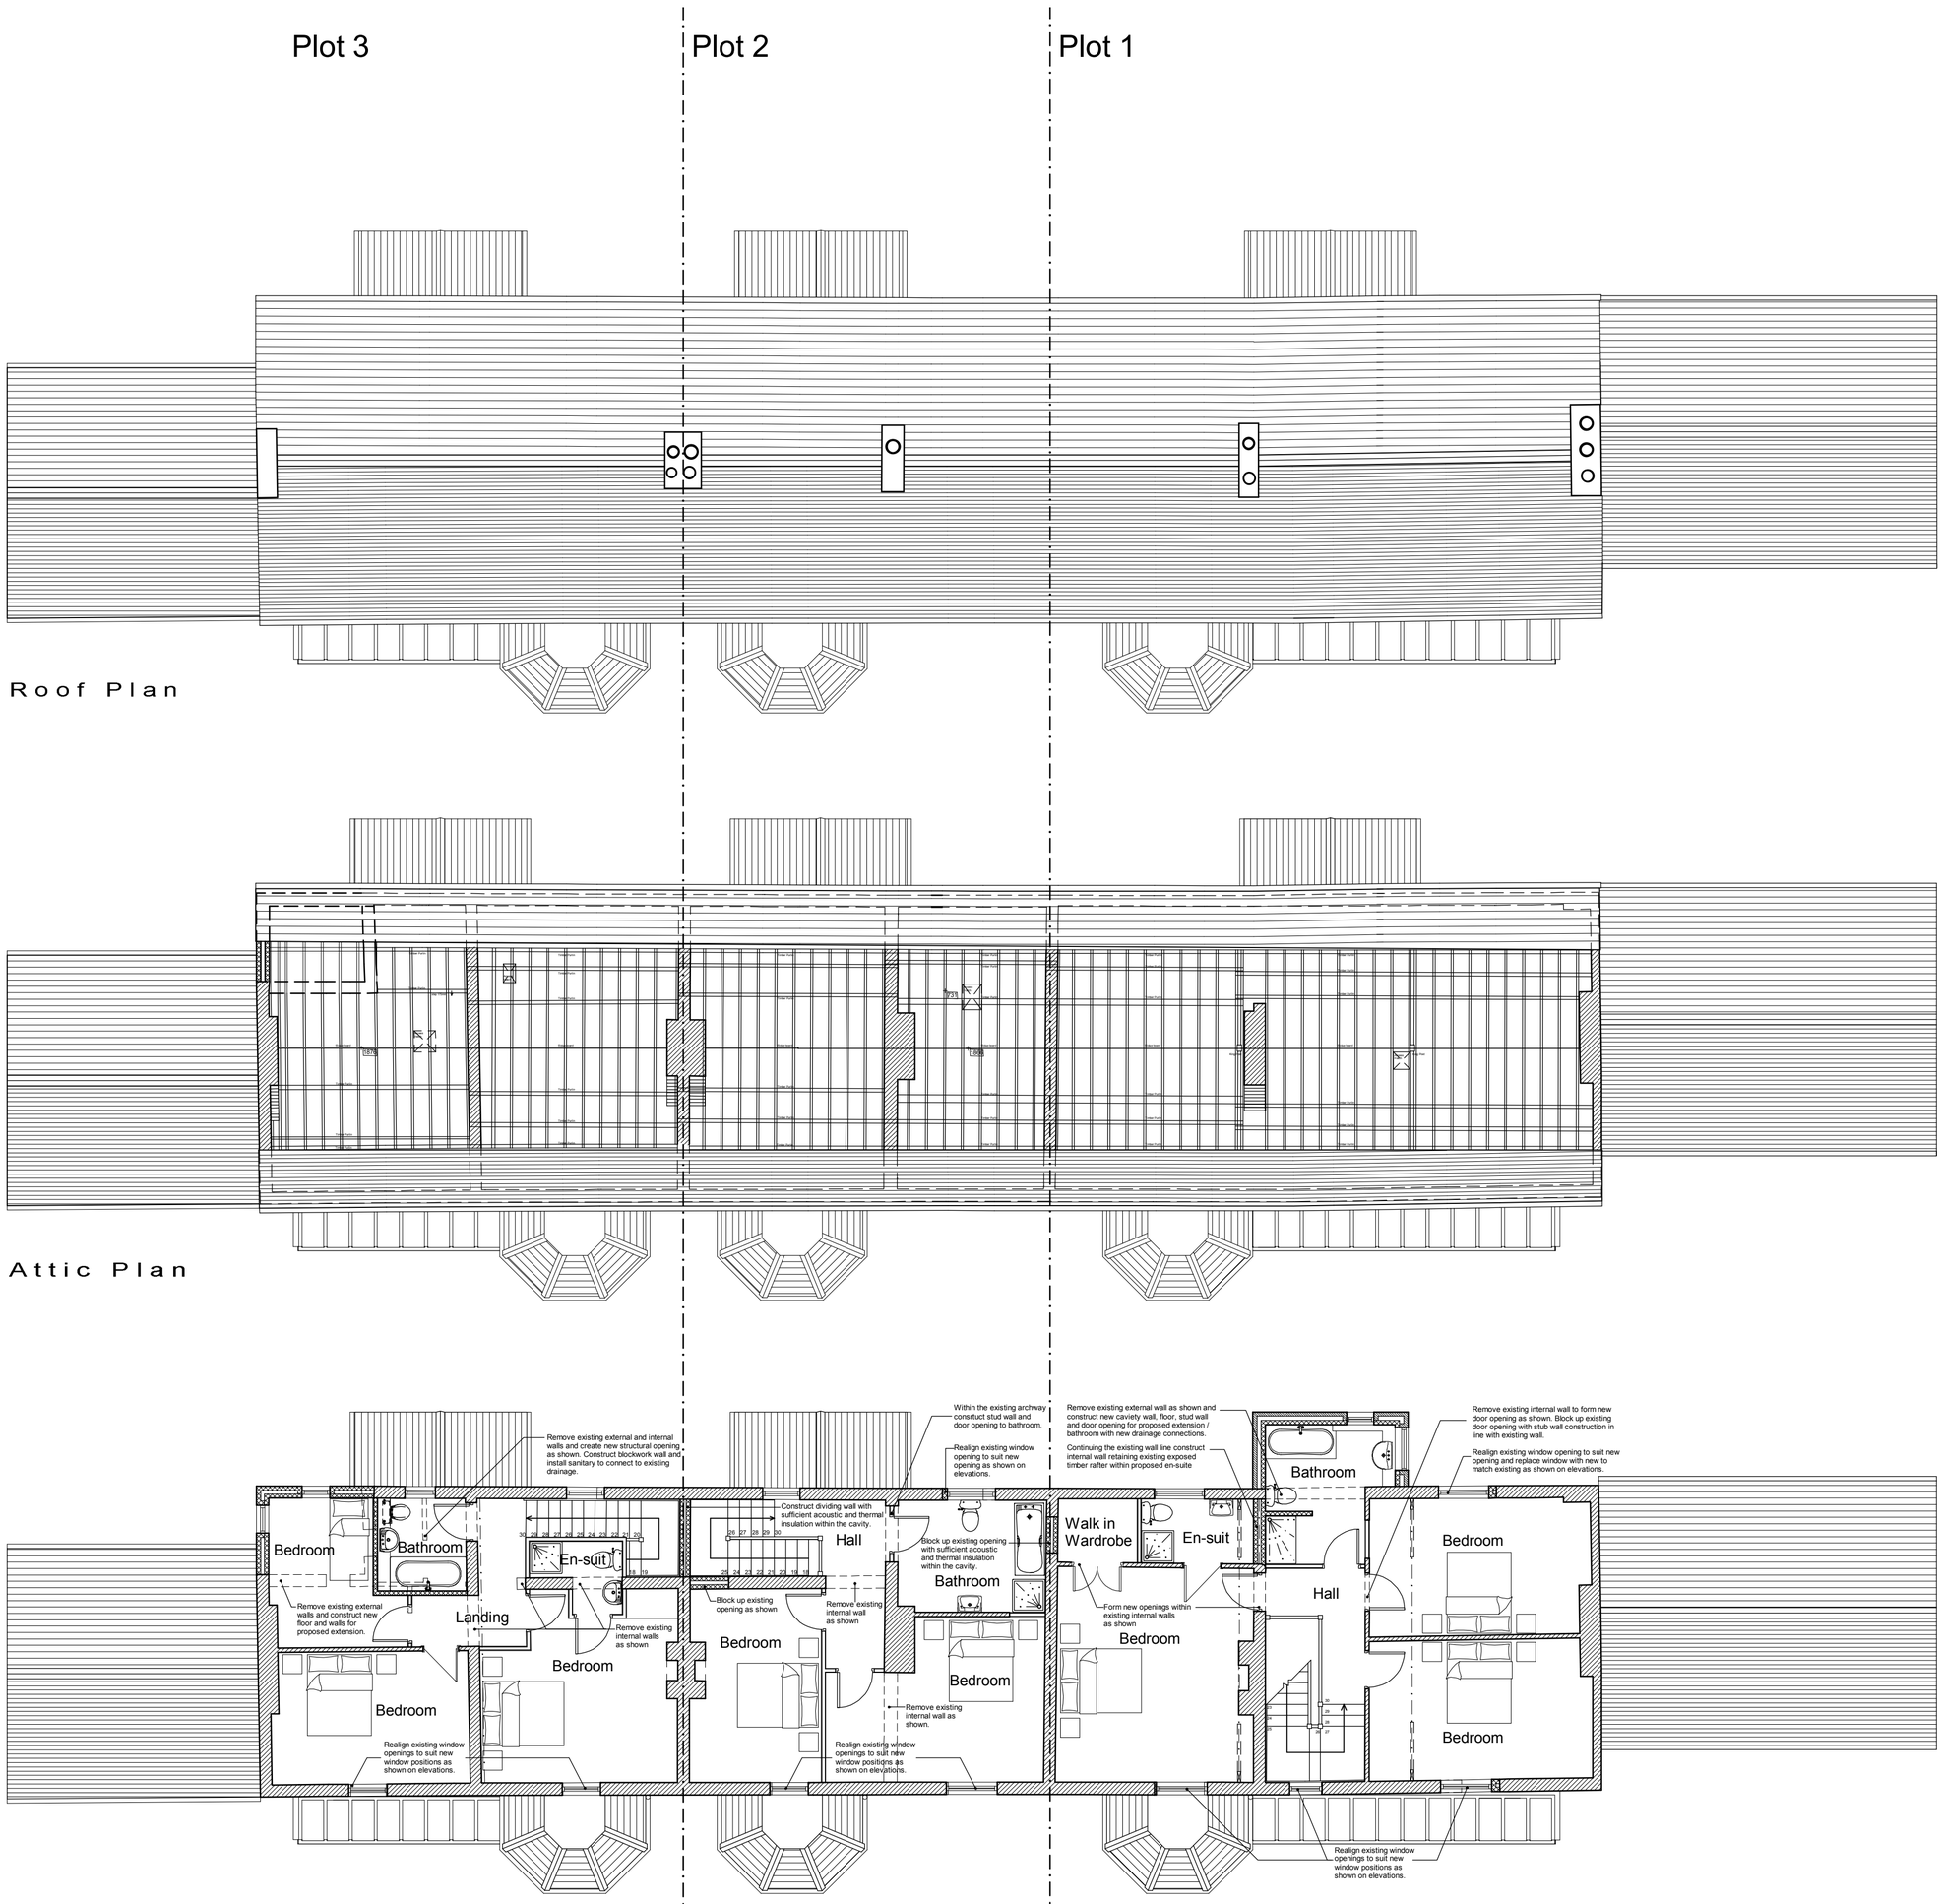

Roof Plan

Attic Plan

First Floor Plan

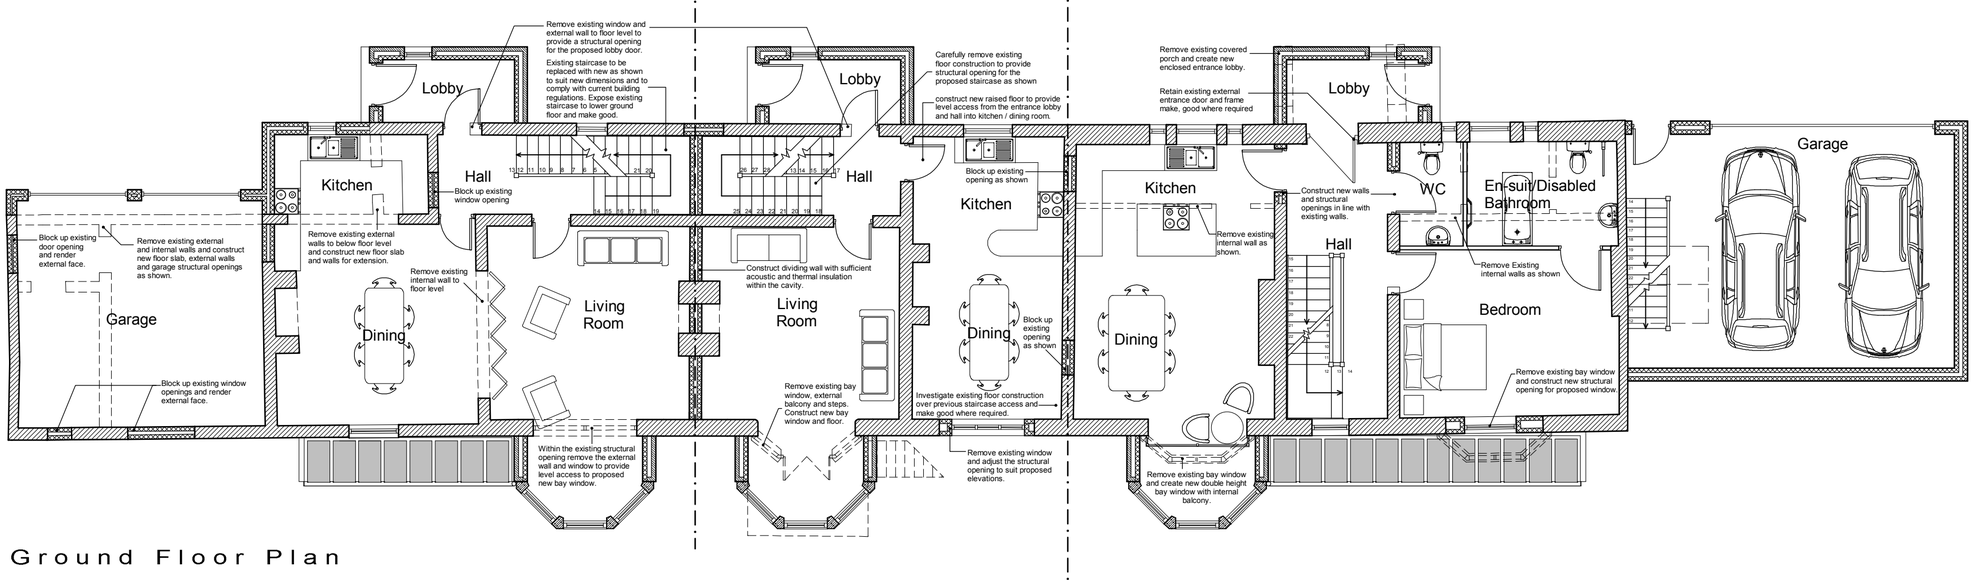

Ground Floor Plan

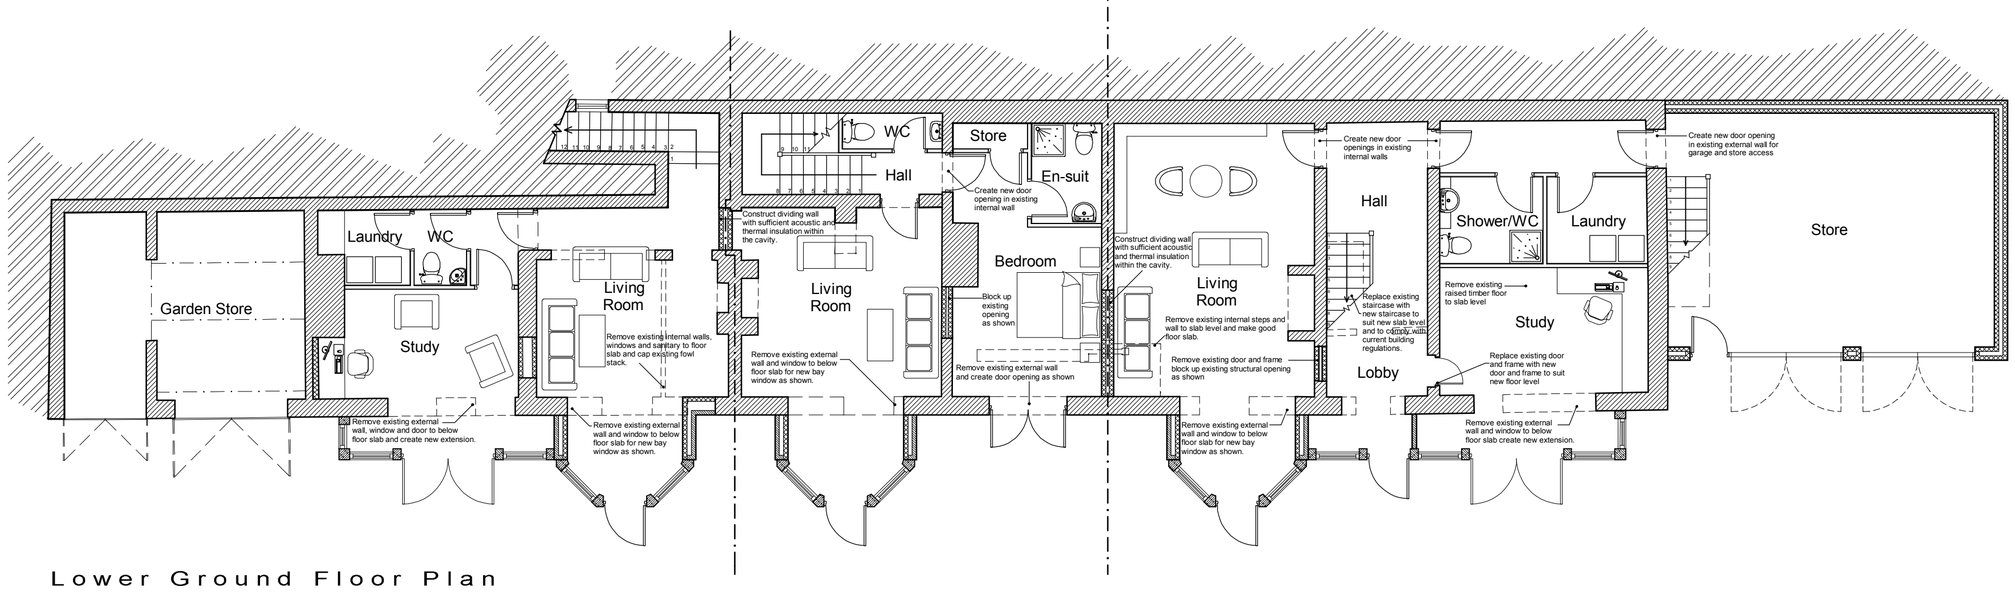

Lower Ground Floor Plan

Accommodation Schedule:

Plot 1	Area m²
Lower Ground Floor Including garden storage space	129
Ground Floor Including double bay garage	123
First Floor	85
Total	337
Plot 2	
Lower Ground Floor	55
Ground Floor	60
First Floor	54
Total	169
Plot 3	
Lower Ground Floor Including garden storage space	78
Ground Floor Including double bay garage	99
First Floor	61
Total	238

ctd architects ©2009

1. This drawing is copyright.
2. All dimensions to be checked on site before proceeding.
3. Contractor to check/adjust dimensions of new work to suit existing conditions. Do not assume existing structure or details are plumb, square or level.
4. Contractor must notify the architect of any discrepancies before proceeding.
5. All drawings to be read in conjuction with all other consultants drawings and specs.

Rev	Date	Description

ctd architects

Clerk Bank House
Clerk Bank
LEEK
Staffordshire
ST13 5HE

Tel: 01538 373477
Fax: 01538 386503
e: info@ctdarchitects.co.uk

architects.historic buildings advisors. project managers. landscape & urban designers

Client: Mr. P & Mrs. D Leopard

Project: Stone House Residential Development

Title: Plots 1 and 2 Floor Plans as Proposed

Status: Planning issue

Scale:	1:100	A1	:Size	Job No:	0749
Drawn:	D.Evans	PR	:Chk'd	Date:	21/07/2009
File path:	\\drawings\2007\0749 Stone House\Plan as prop		AL06		
Drawing Number:	AL 06				