

Block Plan

Scale 1:500



scale bar @ 1:500

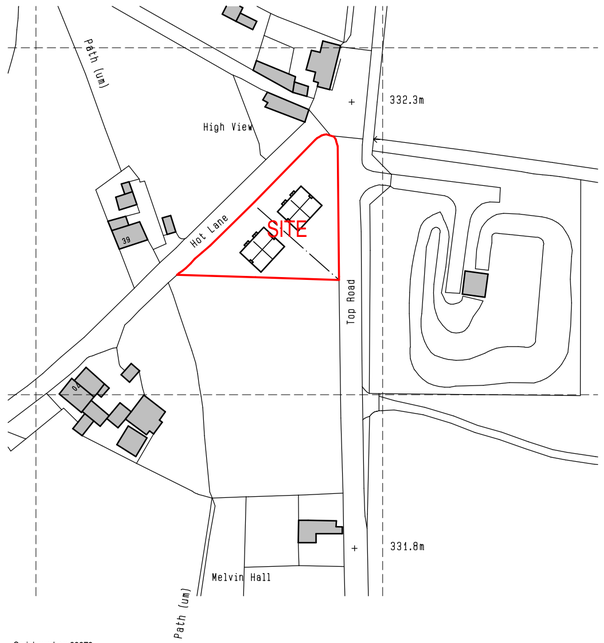

Serial number: 89879
© Crown copyright and database right 2016
Ordnance Survey licence 100048957

Location Plan

Scale 1:1250



scale bar @ 1:1250

Mr B Titterton

DEVELOPMENT ON LAND OFF
HOT LANE,
BIDDULPH MOOR,
STOKE-ON-TRENT,
ST8 7HP

PLANNING PROPOSAL (INDICATIVE)
LOCATION + BLOCK PLAN

Date	Sheet	Scale
APRIL 2016	A2	1:1250, 1:500
Drg No.	Rev.	Drawn
2015-2083-01	-	NAW

SAMMONS Architectural LIMITED
Chartered Institute of Architectural Technologists Registered Practice

10 Cawdry Buildings, Fountain Street, Leek. ST13 6JP
Telephone: 01538 386002
E-mail: info@sammonsltd.co.uk
Web: www.sammonsltd.co.uk

This drawing is copyright. Do not scale.
All dimensions must be checked prior to commencement.