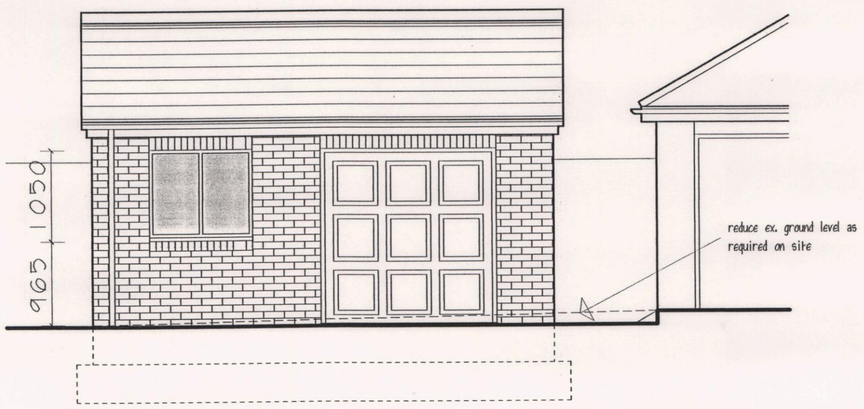

Front Elevation

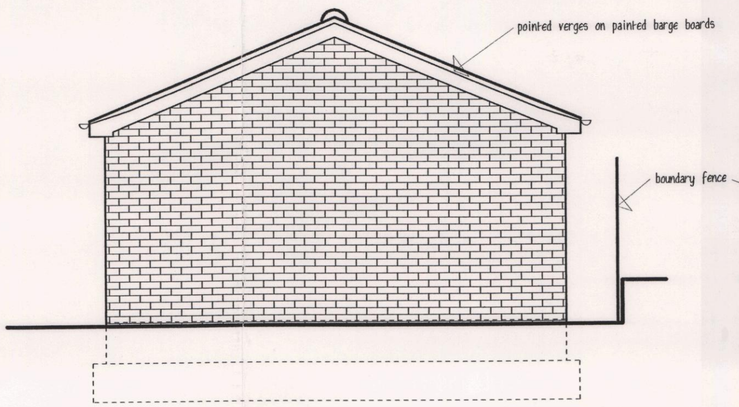

Side Elevation

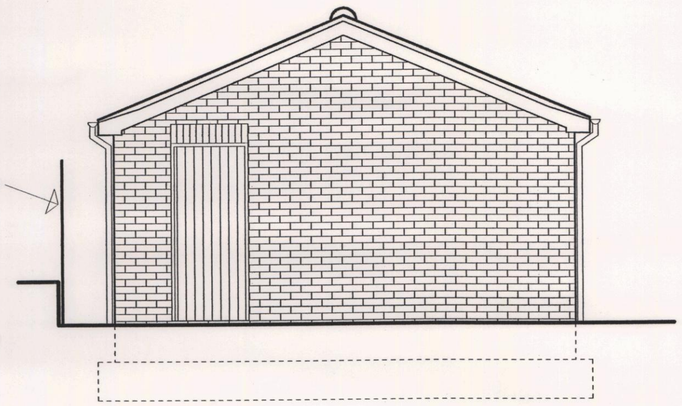

Side Elevation

MATERIALS:

1) Roof covering to be Redland Mini Stonewold interlocking concrete tiles (Farmhouse Red) with half round ridges - all to match existing.
2) Walls to be Ibstock Hardwicke Oxton Gold Multi facing bricks with soldier courses - all to match existing.
3) Re-use existing 9 panel up and over garage door and frame as shown.
4) New window to be white upvc to match existing.
5) Personnel door to be timber ledged, braced and battened and painted.
6) Floor area is less than 30m2 therefore exempt from building regulations.
7) Rainwater goods to be brown pvcu as existing.

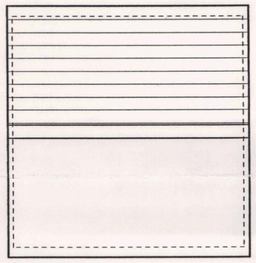

Roof Plan 1:100

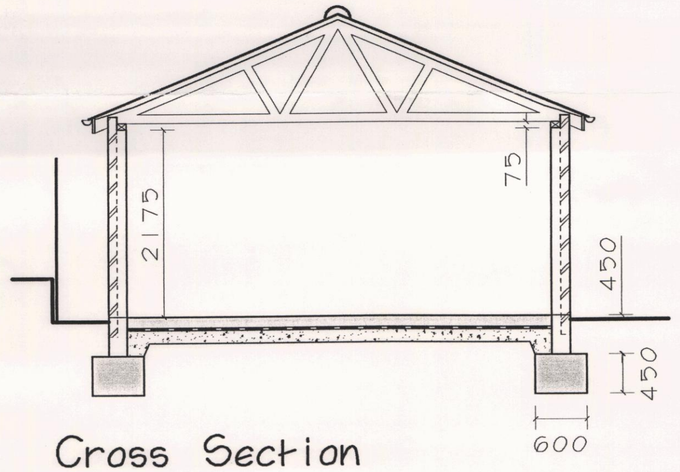

Cross Section

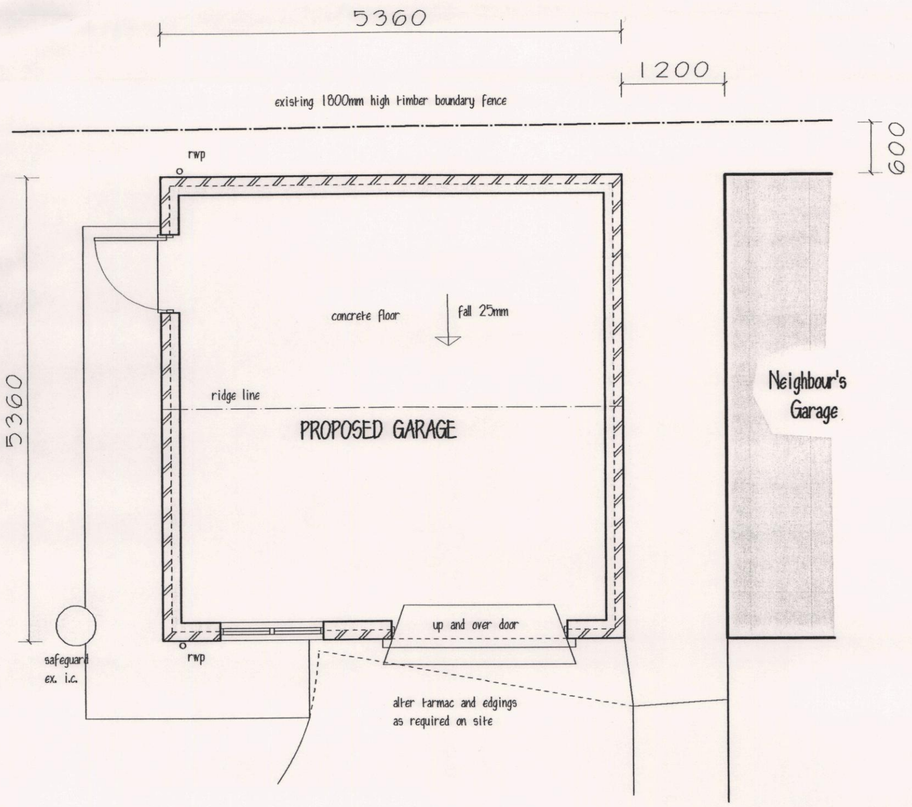

Floor Plan

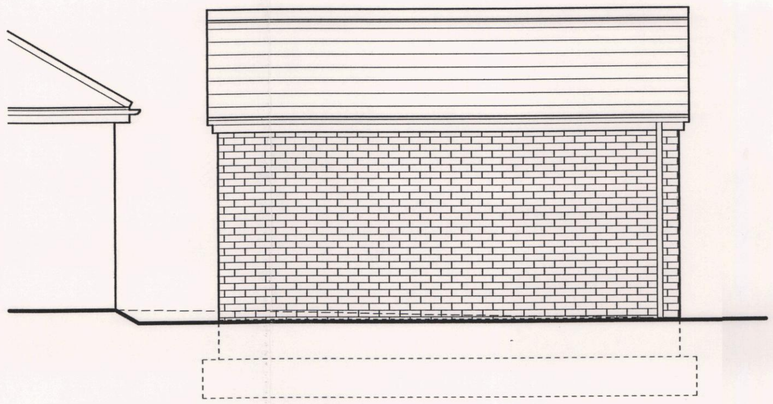

Rear Elevation

09/00868/ FUL 02 SEP 2009 - S.M.D.

Job 43, Mulberry Way, Leek.	
Clients Mr. J. & Mrs. S. Perry.	
Drawing Type Garage Plans As Proposed.	
Date Drawn September 2009.	Scale 1:50.
Drawing Number One	Revision