to works commencing. Any errors to be reported to the Architect immediately.
Do not scale this drawing.

The copyright of this drawing and design is vested in the Architect and must not be copied or reproduced without written consent.

mr. and mrs. rushton
proposed residential development
briar clough, clay lake
location plan

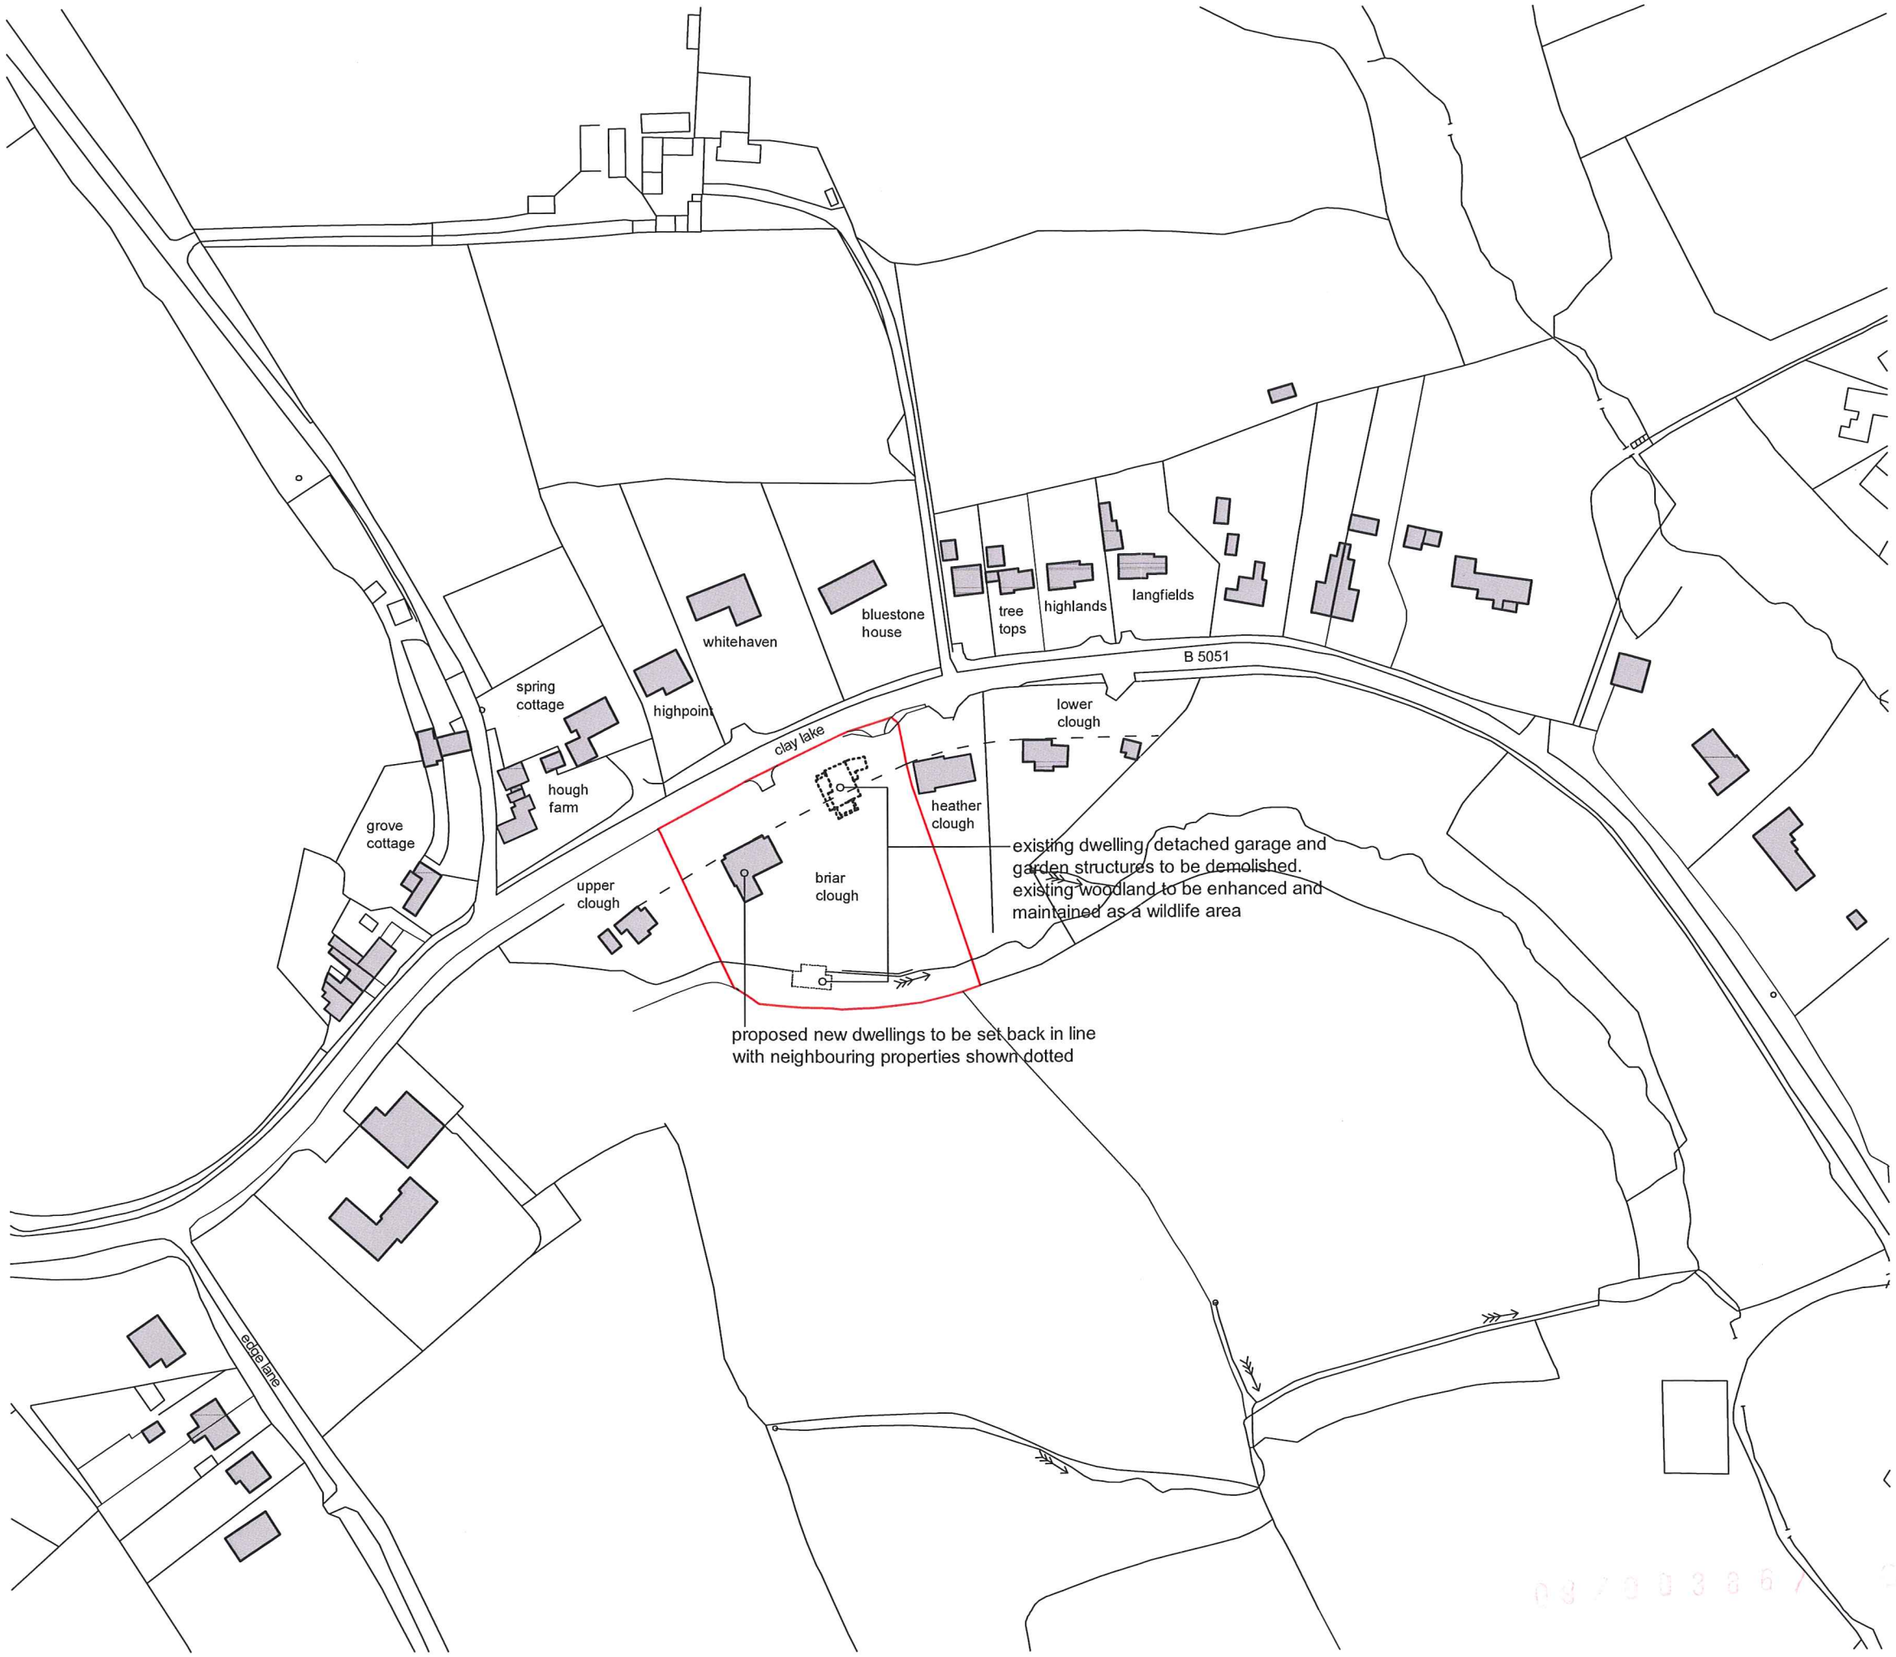

ref revision date

JOB REF 0598:21

SCALE 1:1250

tarpey barrett associates

10 king street newcastle under lyme staffs. ST5 1EL
tel: 01782 632680 fax: 01782 712771

PDF created with pdfFactory trial version www.pdffactory.com

to works commencing. Any errors to be reported to the Architect immediately.
Do not scale this drawing.

The copyright of this drawing and design is vested in the Architect and must not be copied or reproduced without written consent.

north

spring cottage

whitehaven

highpoint

bluestone house

tree tops

highla

lowe clou

clay lake

hough farm

heather clough

upper clough

briar clough

mr. and mrs. rushton
proposed residential develepment
briar clough, clay lake
site plan

ref	revision	date

JOB REF 0598:24

SCALE 1:500

tarpey barrett associates

09/00386/ OUT 21 APR 2009

PDF created with pdfFactory trial version www.pdffactory.com

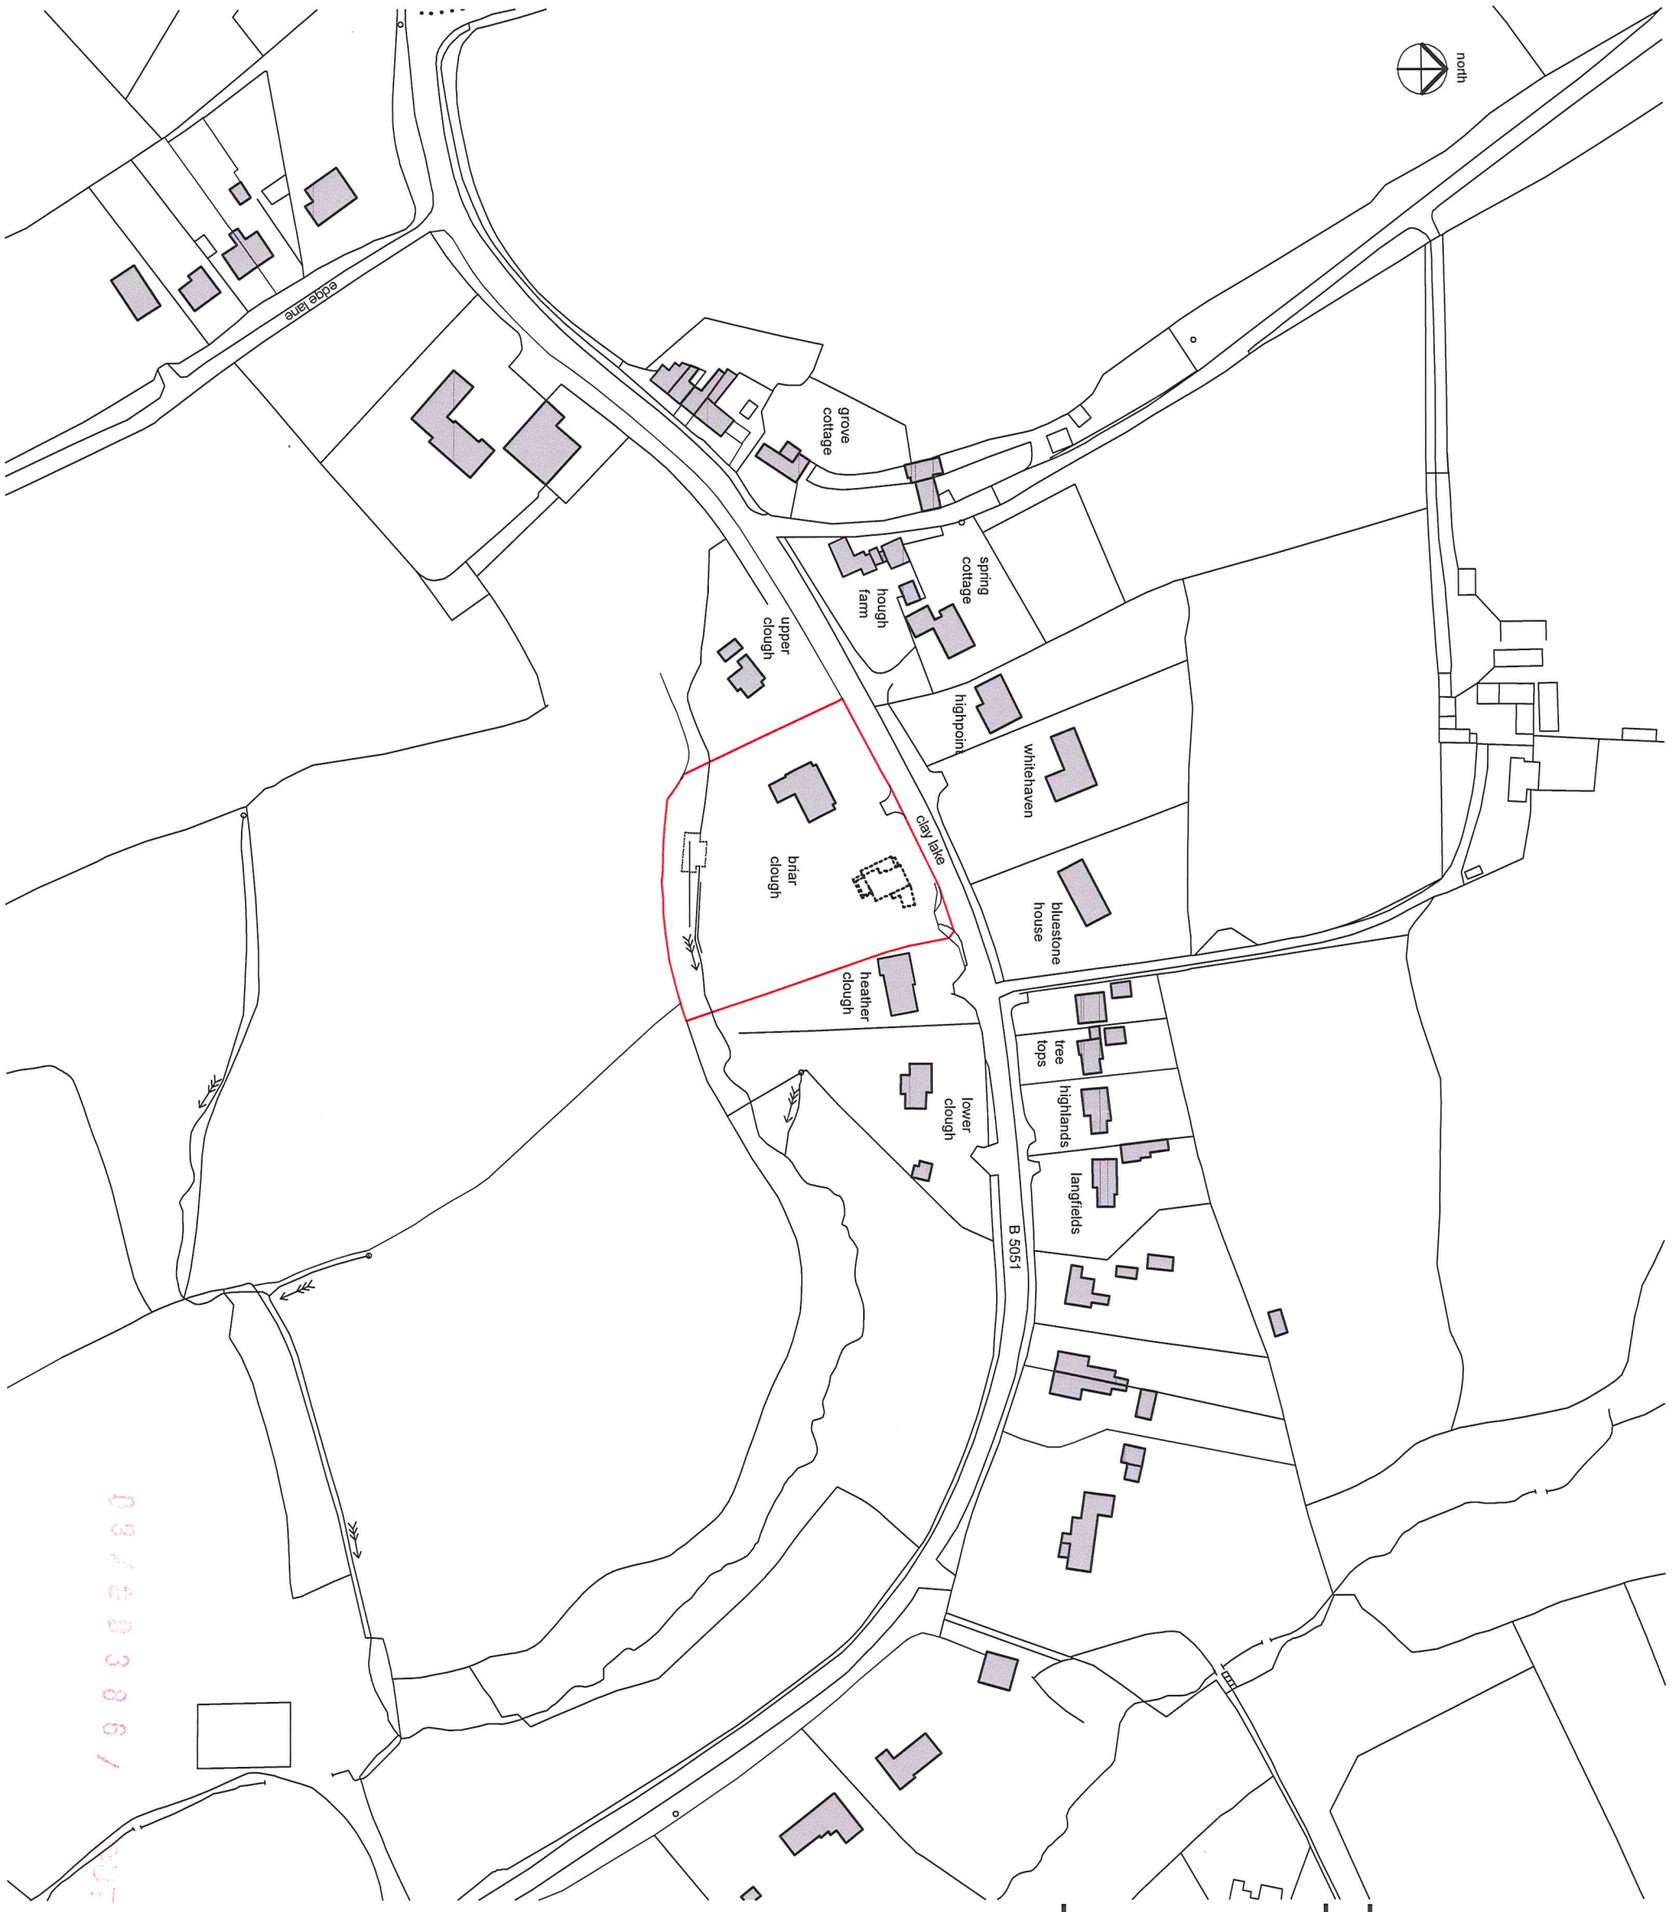

08/00386/ OUT 25 APR 2008 - 3 M D

tarpey barrett associates
10 king street newcastle under lyme staffs. ST5 1EL
tel: 01782 632680
fax: 01782 712771

JOB REF
0598:20

SCALE
1:1250

ref
revision
date

mr. and mrs. rushton proposed residential development briar clough, clay lake location plan

to works commencing. Any errors to be reported to the Architect immediately.
Do not scale this drawing.
The copyright of this drawing and design is vested in the Architect and must not be copied or reproduced without written consent.

PDF created with pdfFactory trial version www.pdffactory.com