


Ordnance Survey (c) Crown Copyright 2016. All rights reserved. Licence number 100022432

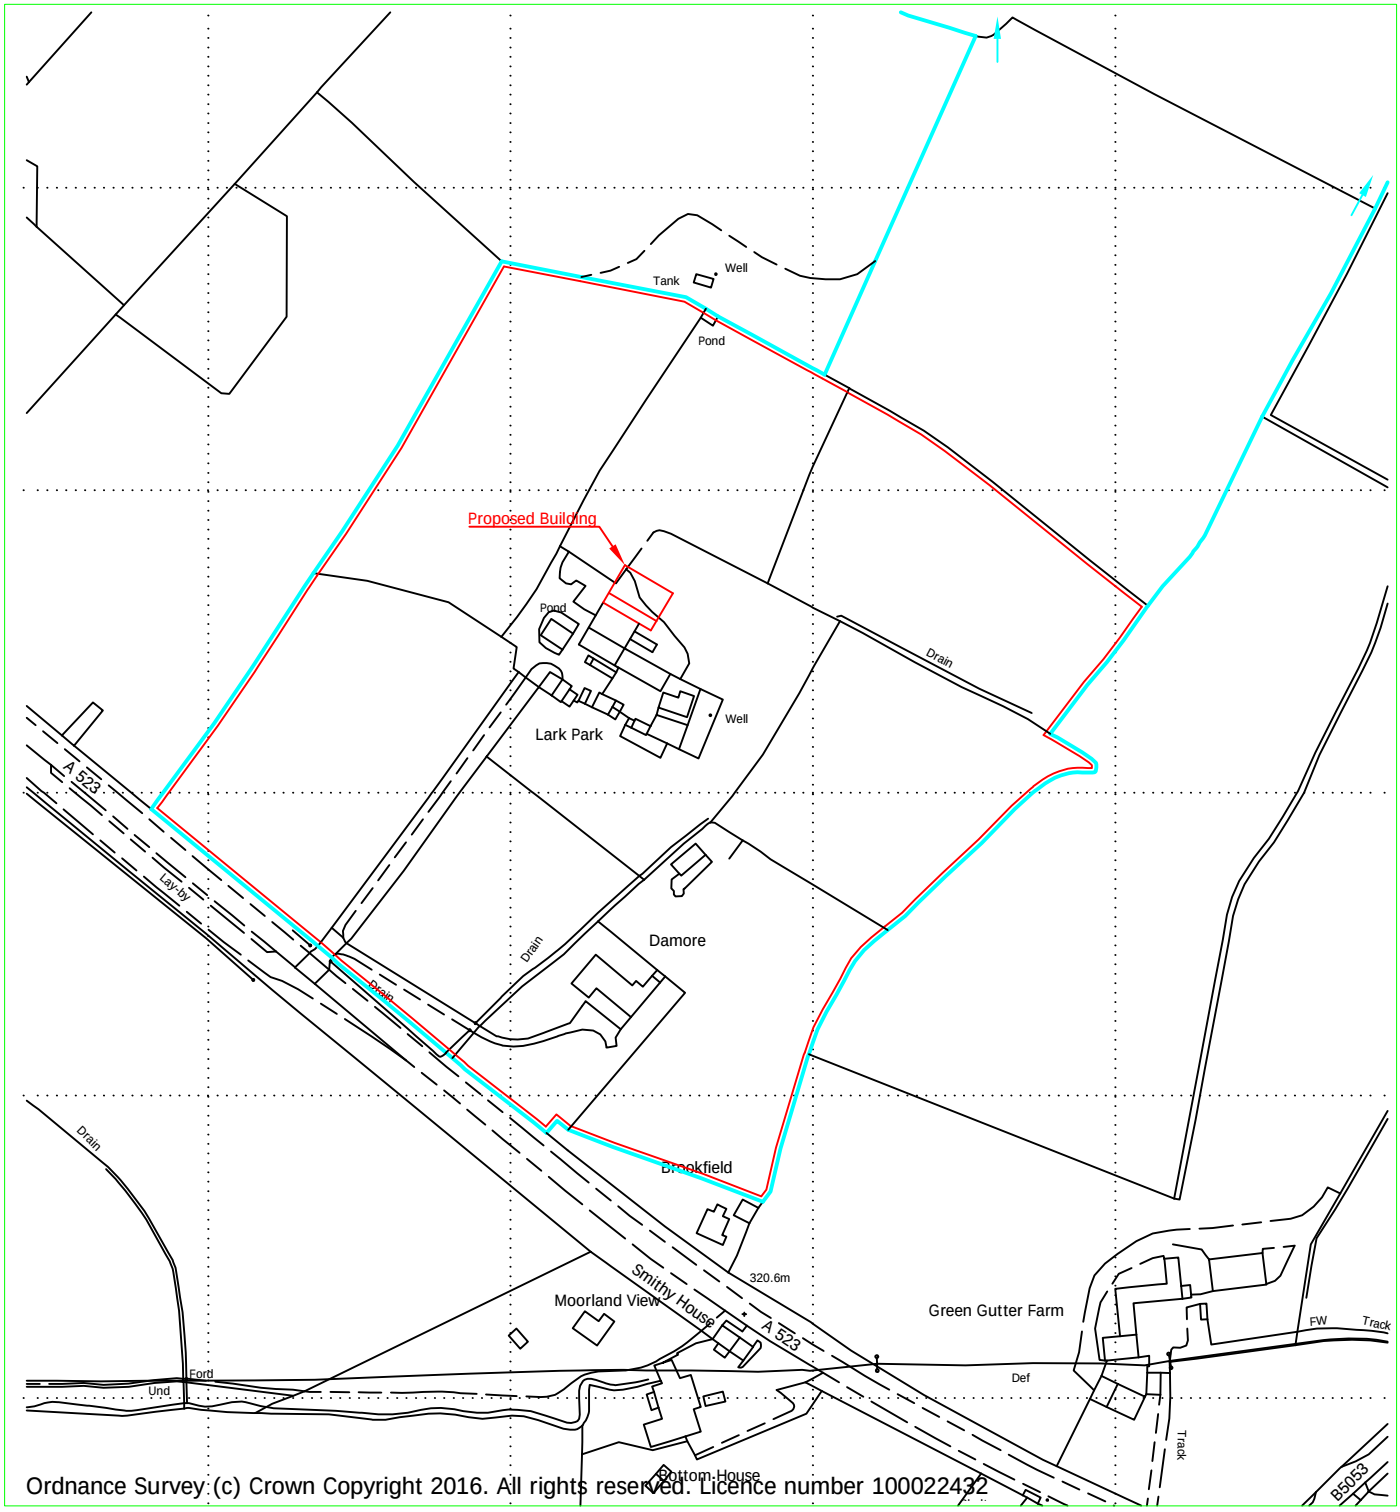

Reproduced from Ordnance Survey digital map data, 1:2500 scale, by permission of Ordnance Survey on behalf of The Controller of Her Majesty's Stationery Office.
© Crown copyright. All rights reserved. Licence Number: 100046980

Client:	Mr W Brough Lark Park Farm, Bottomhouse, Leek, Staffs. ST13 7QN	Drawn: Dianne Brown	Designed:
Project:	Proposed Agricultural Building	Checked:	Approved:
Title:	Location plan	Index no.:	Date: 14/04/2016
		Scales: 1:2500 @ A4	
A & H Structures Ltd	Narlow Works, Thorpe ASHBOURNE. DE6 2AT Tel: 01335 350419 Fax: 01335 350533	Drg. No. 1128-003	Rev.