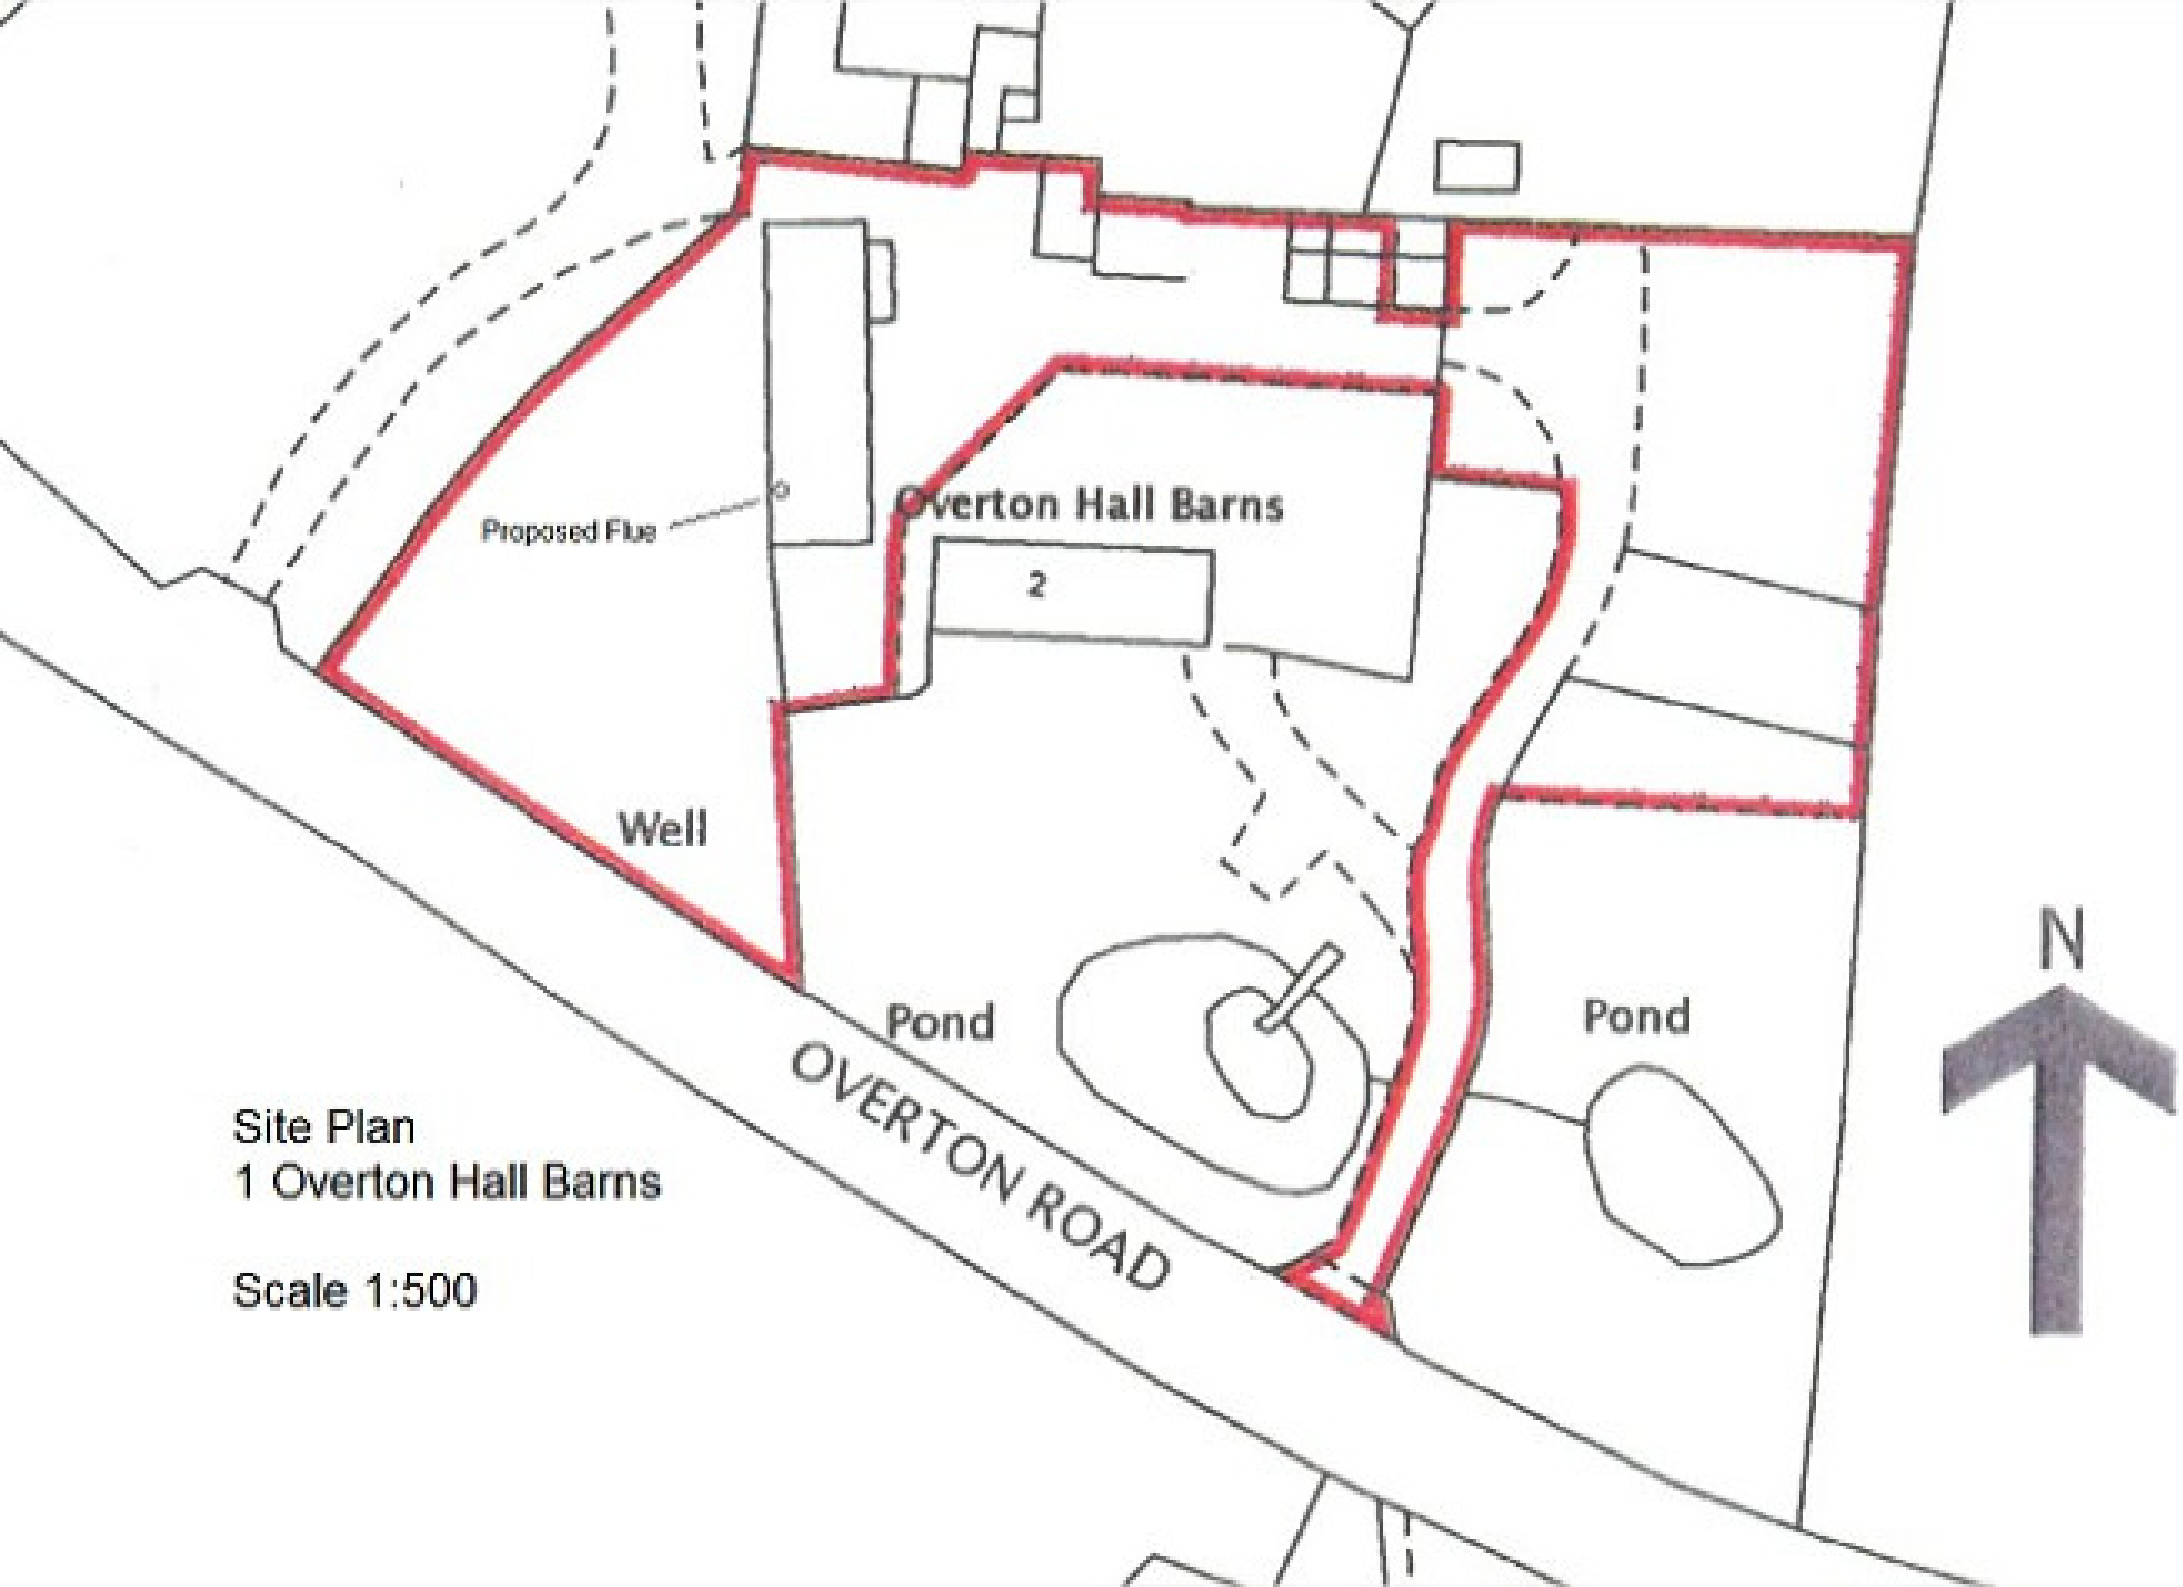

Site Plan
1 Overton Hall Barns

Scale 1:500