Location Plan GI 16

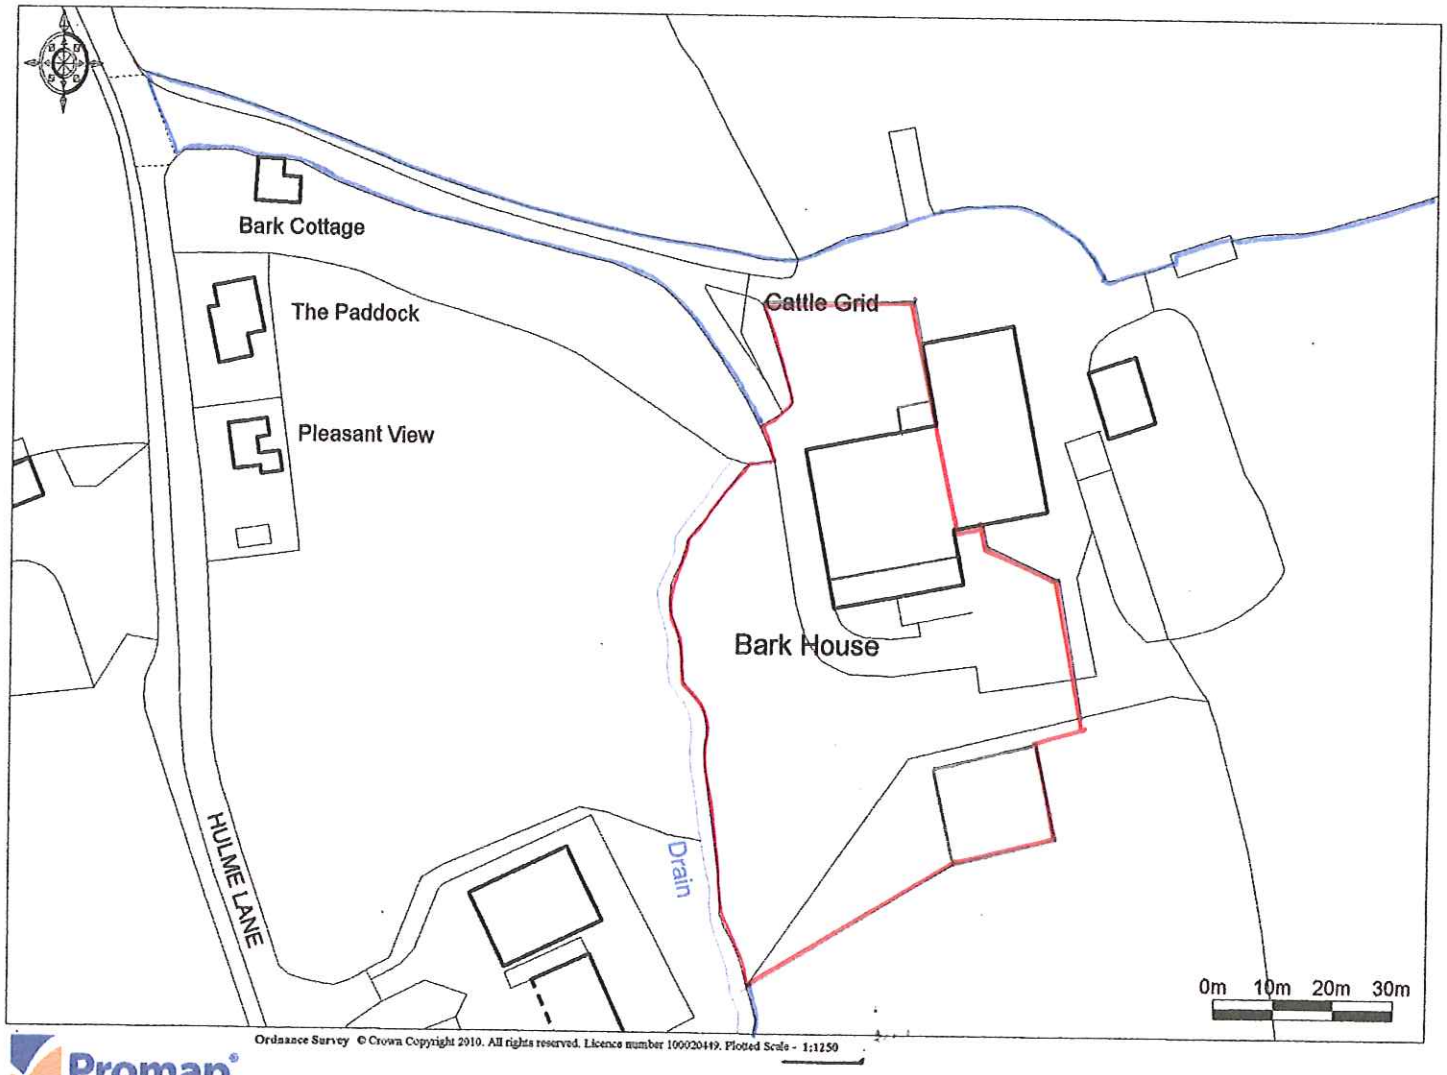

PROPOSALS at BARKHOUSE FARM HULME