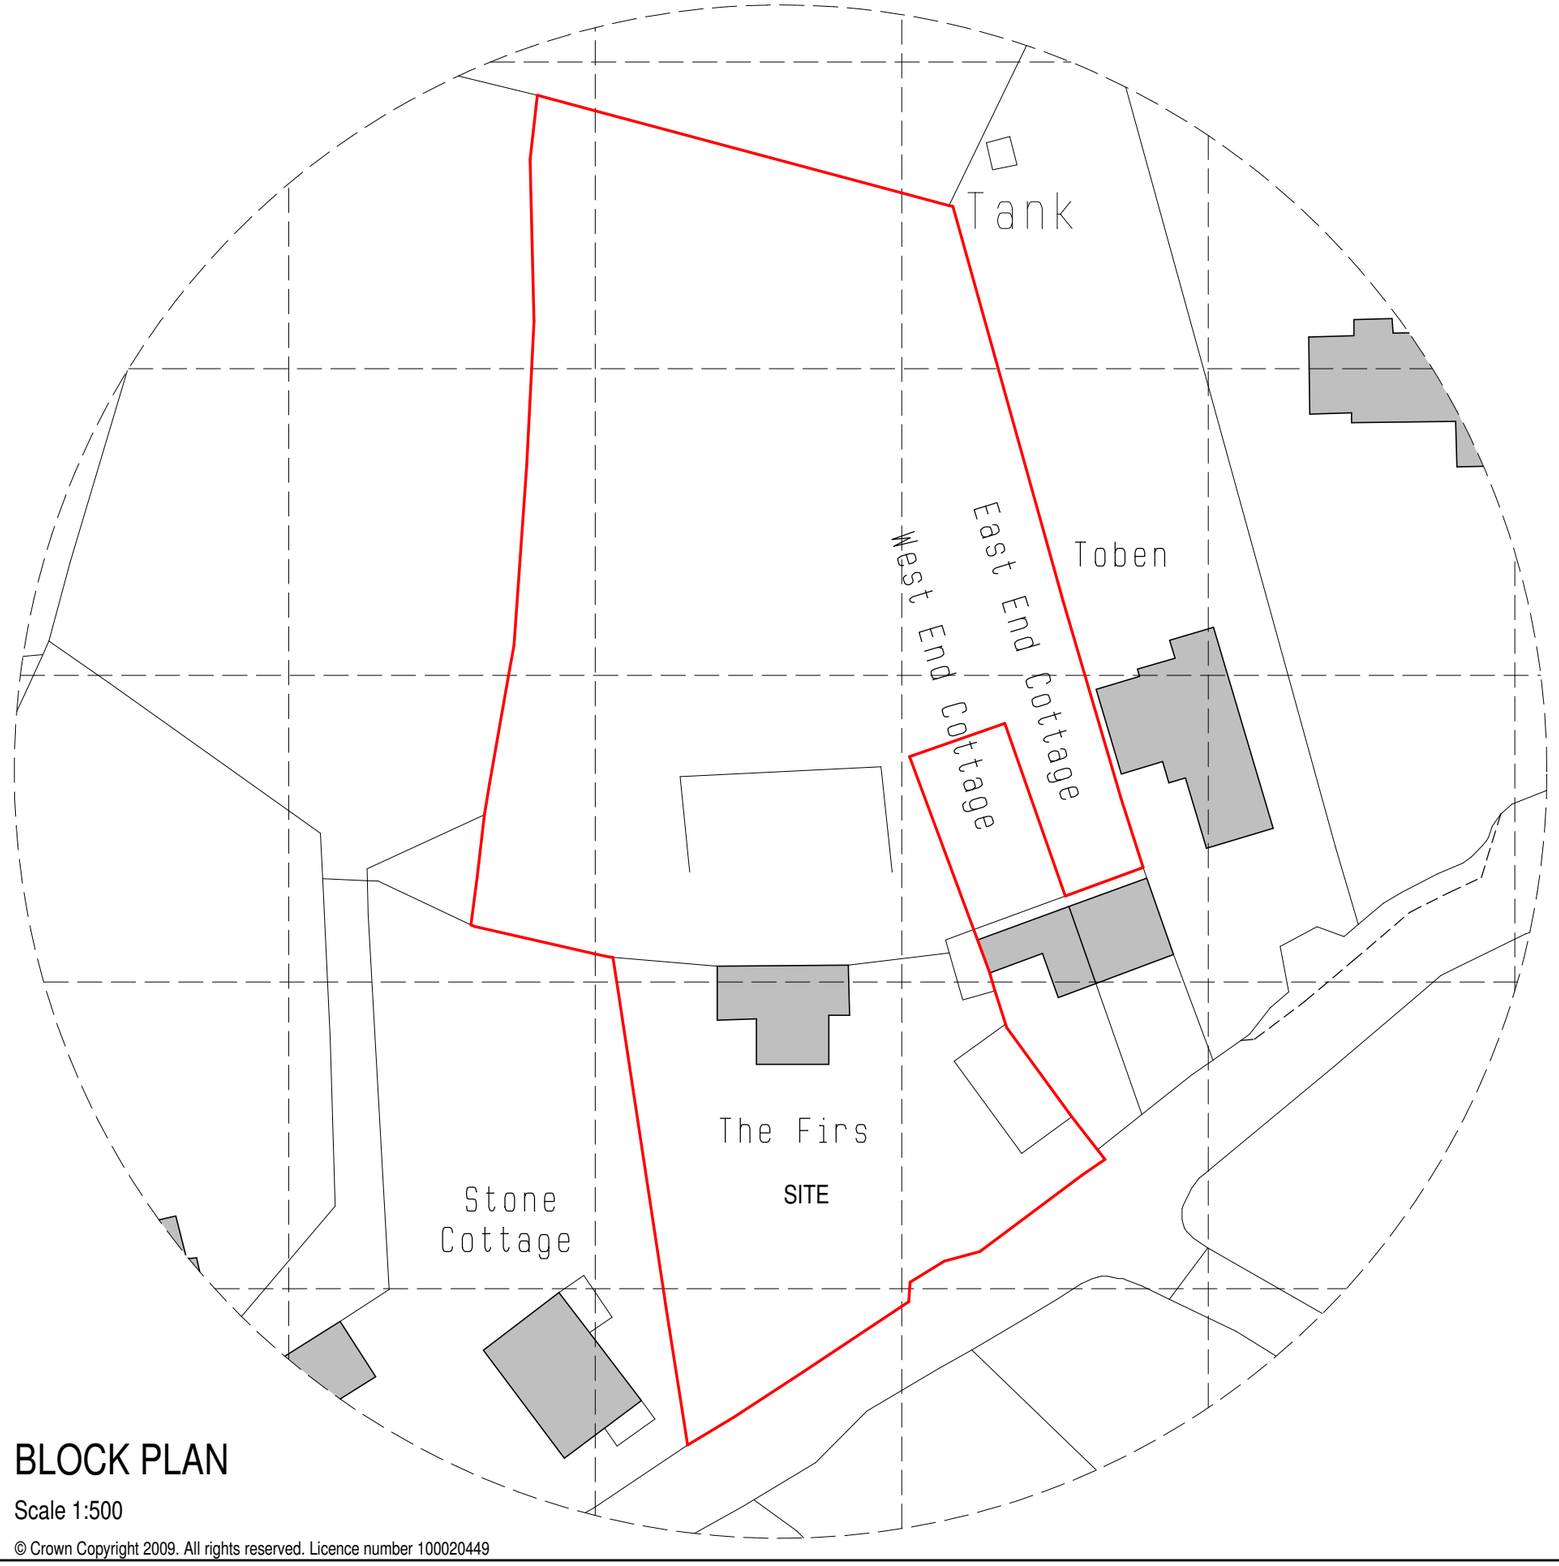

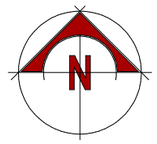



BLOCK PLAN

Scale 1:500

© Crown Copyright 2009. All rights reserved. Licence number 100020449

Miss K. Klucznik & Mr B. Knowles

PROPOSED EXTENSION & ALTERATIONS
TO THE FIRS,
TOMPKIN LANE,
STANLEY,
STAFFORDSHIRE,
ST9 9LX.

BLOCK PLAN

Date	Sheet	Scale
SEPTEMBER 2009	A3	1:500
Drg No.	Rev.	Drawn
2009-1672-05	-	AB
Rev.		

SAMMONS Architectural LIMITED
Chartered Institute of Architectural Technologists

10 Cawdry Buildings, Fountain Street, Leek. ST13 6JP
Telephone + Fax 01538 386002
E-mail: info@sammonsltd.co.uk

This drawing is copyright. Do not scale.
All dimensions must be checked prior to commencement.