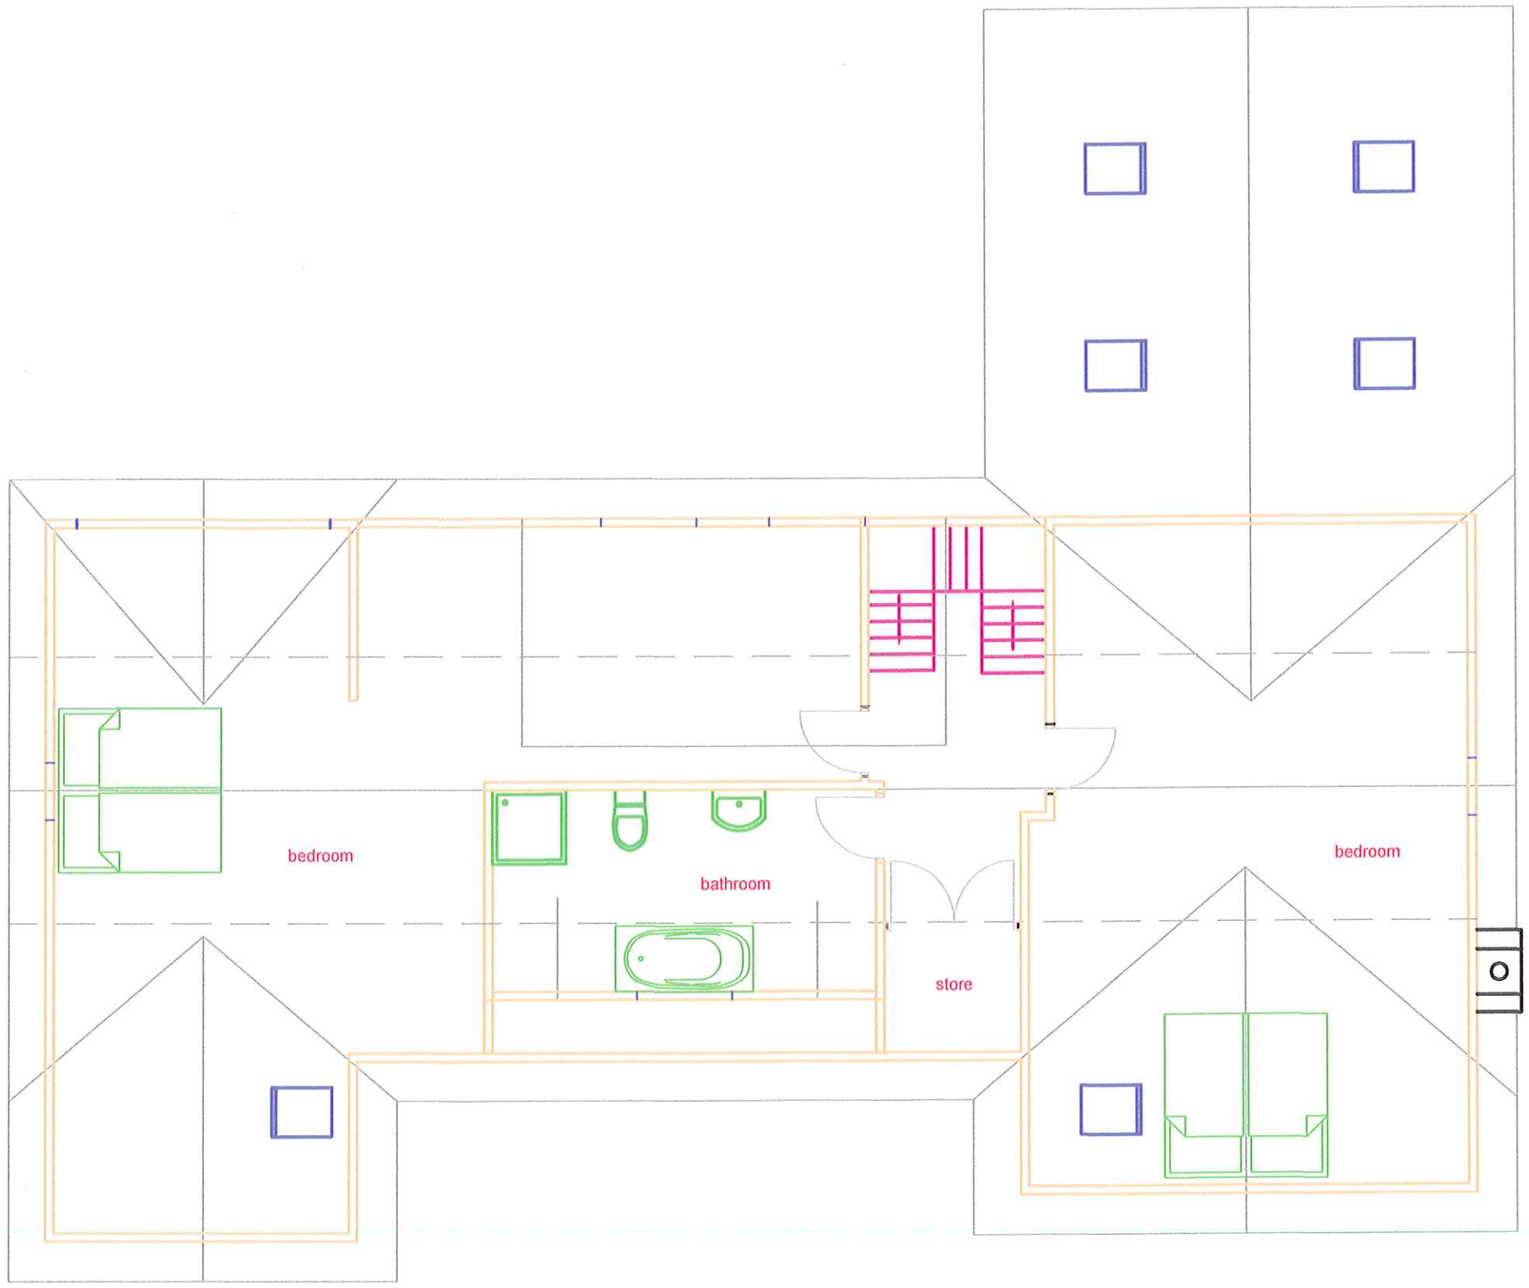

Date - February 2016	
Mike and Karen Shaw	
Oaklands, Ford Hayes Lane Hulme, Staffordshire	
Proposed first floor plan	
scale 1:75 @ A3	Drg No. MKS 03