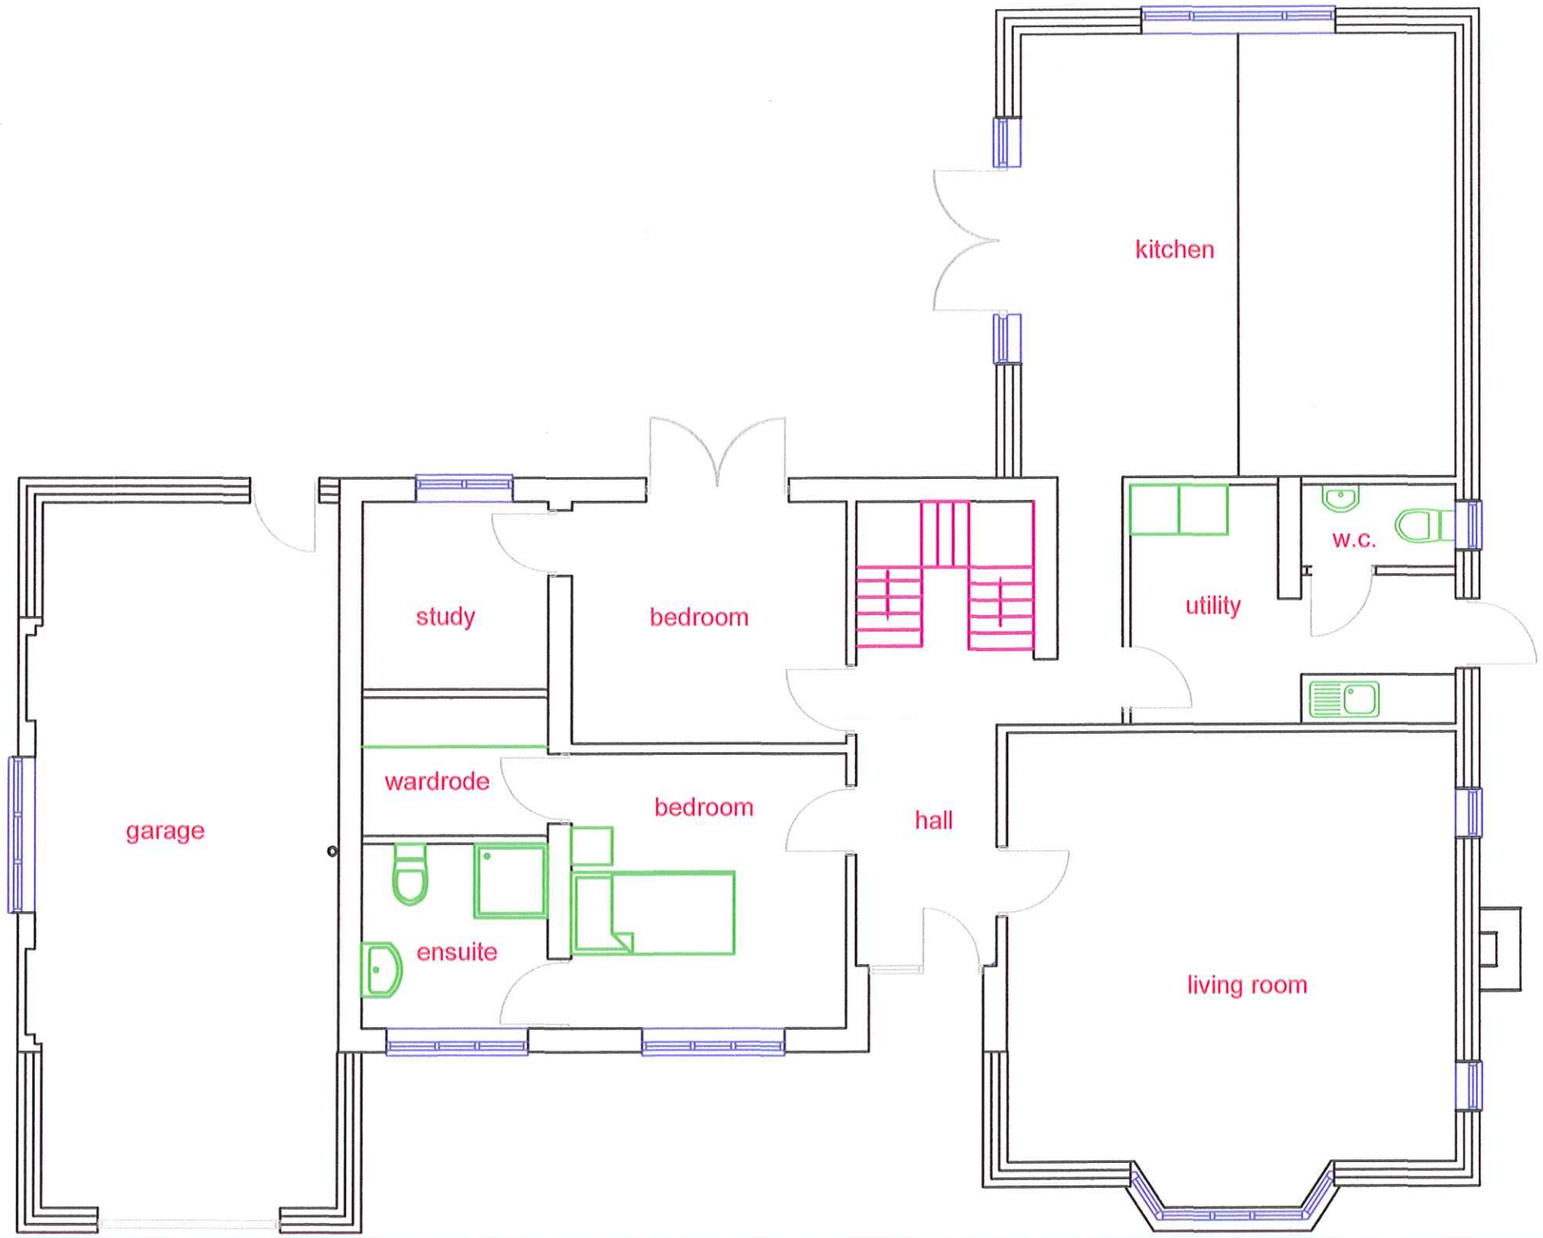


Date - February 2016

Mike and Karen Shaw

Oaklands, Ford Hayes Lane
Hulme, Staffordshire

Proposed ground floor plan

scale 1:75 @ A3 | Drg No. MKS 04