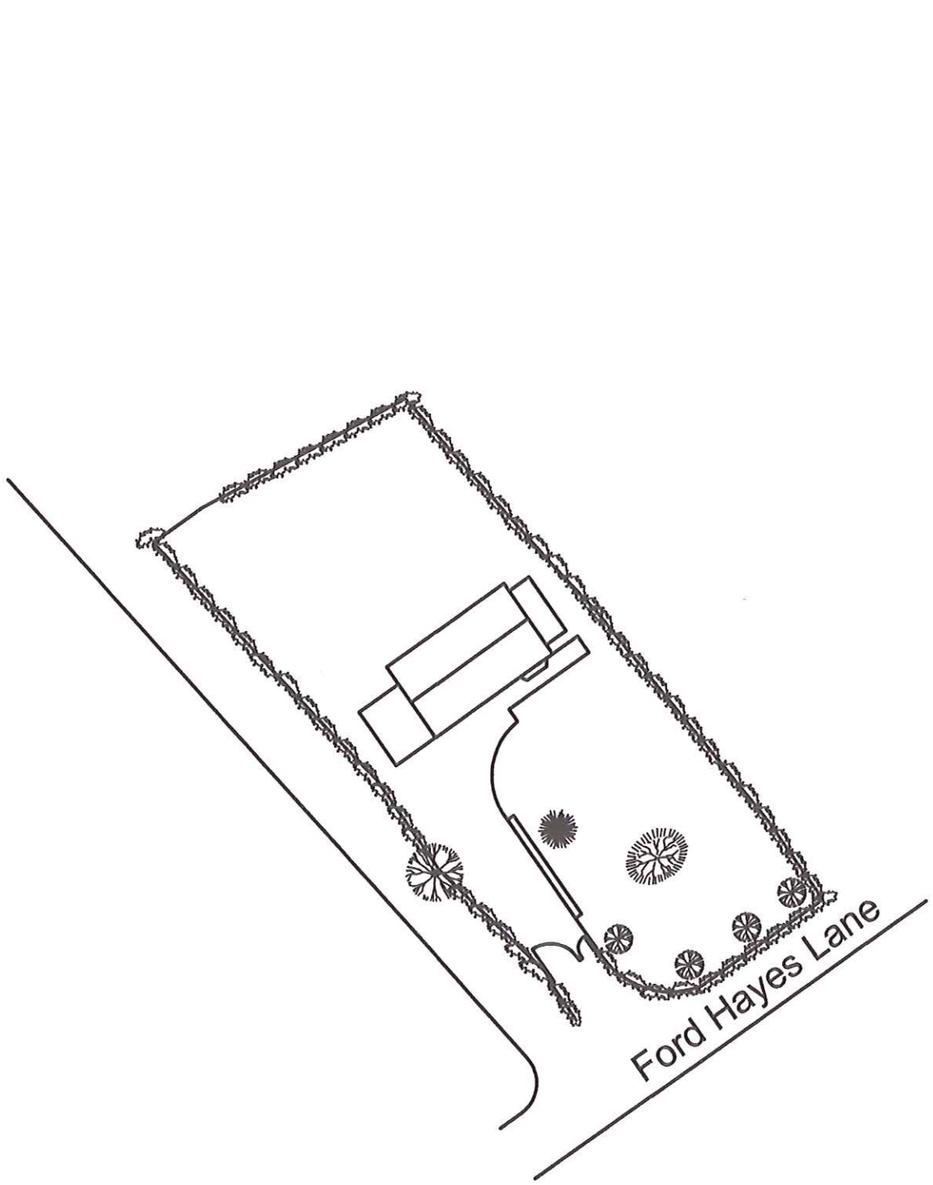

Existing

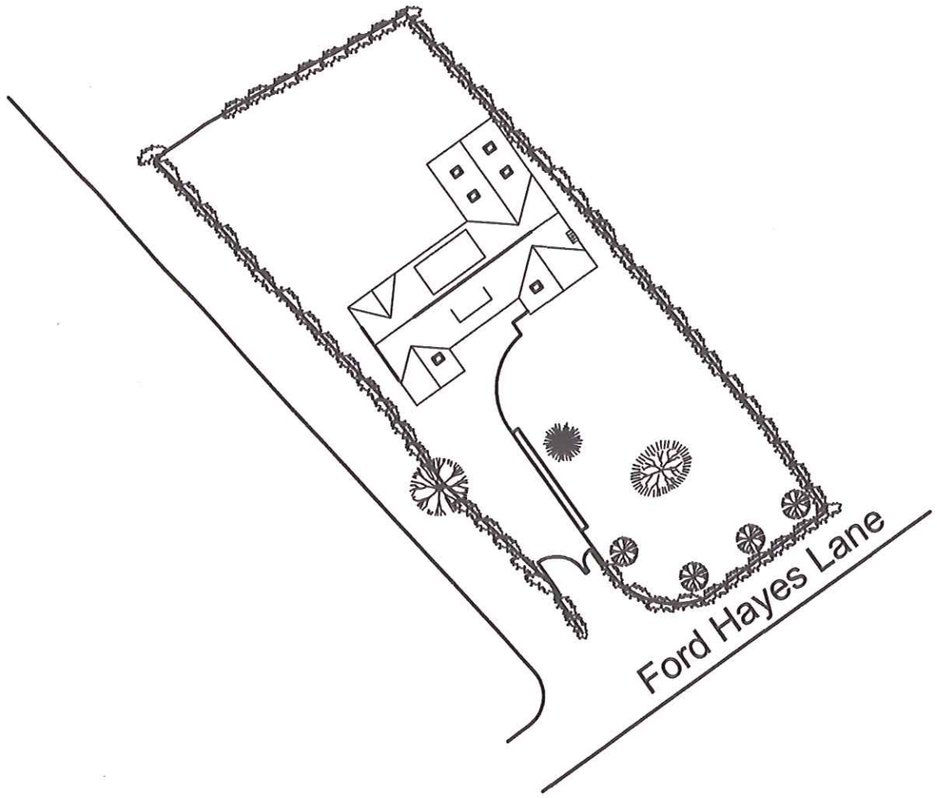

Proposed

N

Date - February 2016	
Mike and Karen Shaw	
Oaklands, Ford Hayes Lane Hulme, Staffordshire	
Existing & proposed site plans	
scale 1:500 @ A3	Drg No. MKS 06