

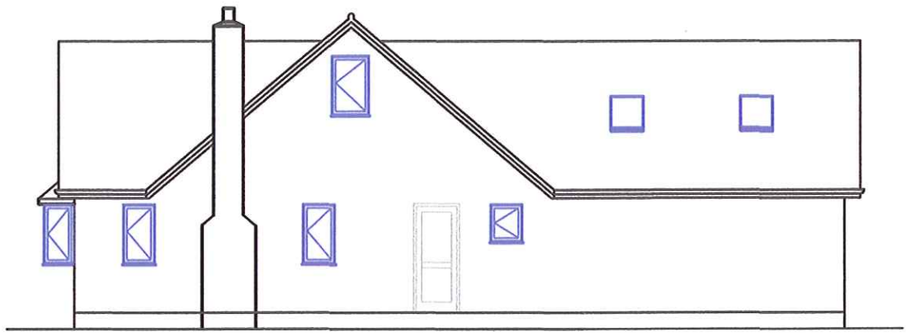



Proposed side elevation

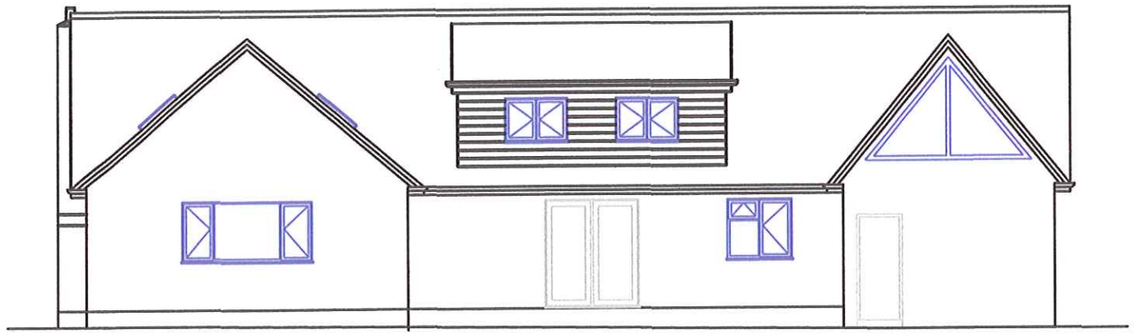

Proposed rear elevation

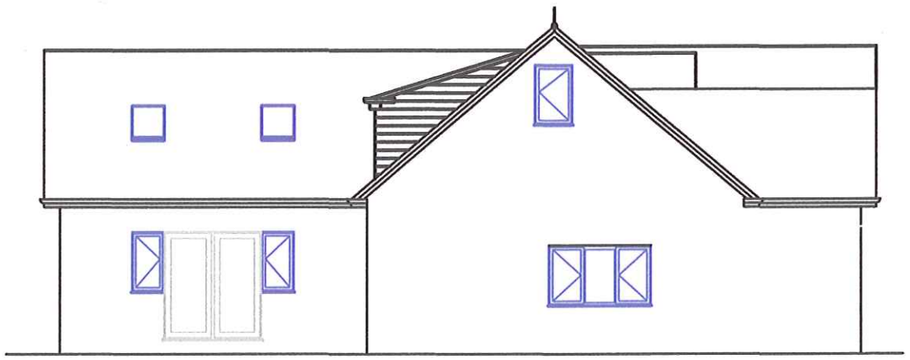

Proposed side elevation

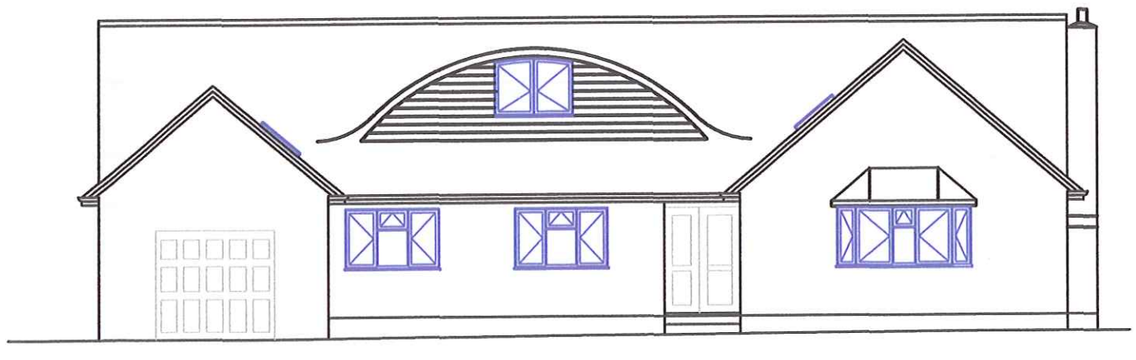

Proposed front elevation

Date - February 2016

Mike and Karen Shaw

Oaklands, Ford Hayes Lane
Hulme, Staffordshire

Proposed elevations

scale 1:100 @ A3 | Drg No. MKS 02