

Exisitng side elevation

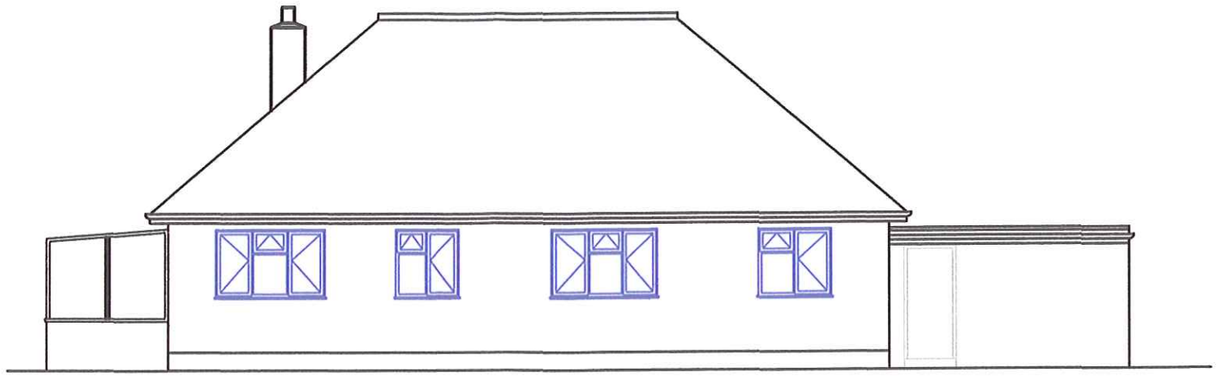

Exisitng rear elevation

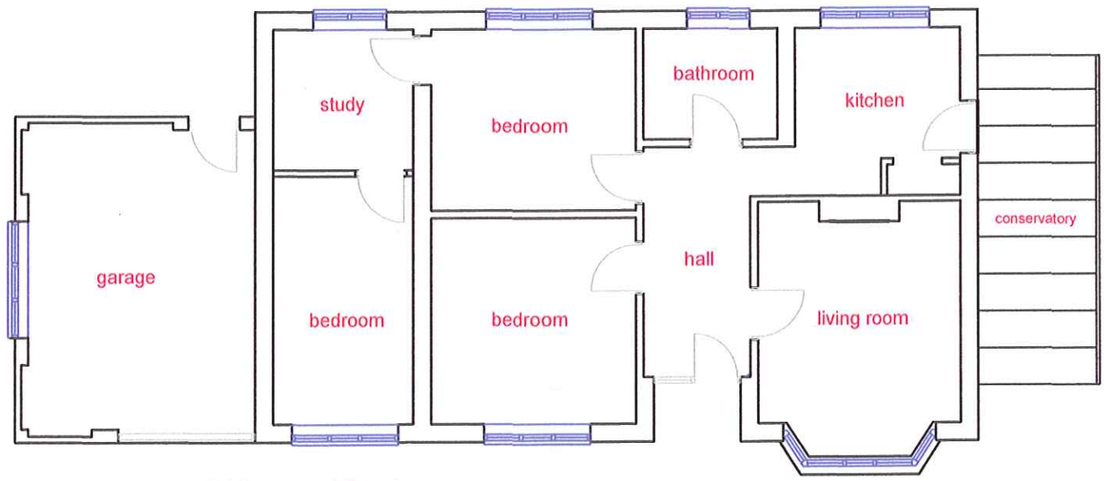

Exisitng ground floor plan

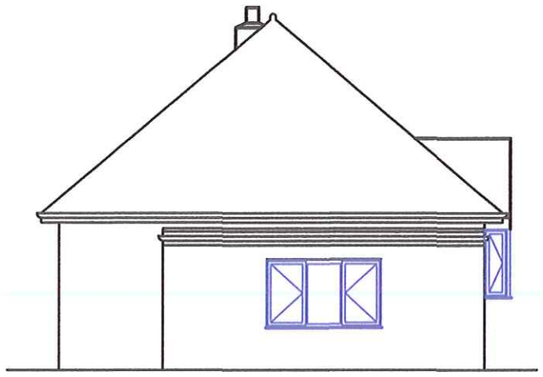

Exisitng side elevation

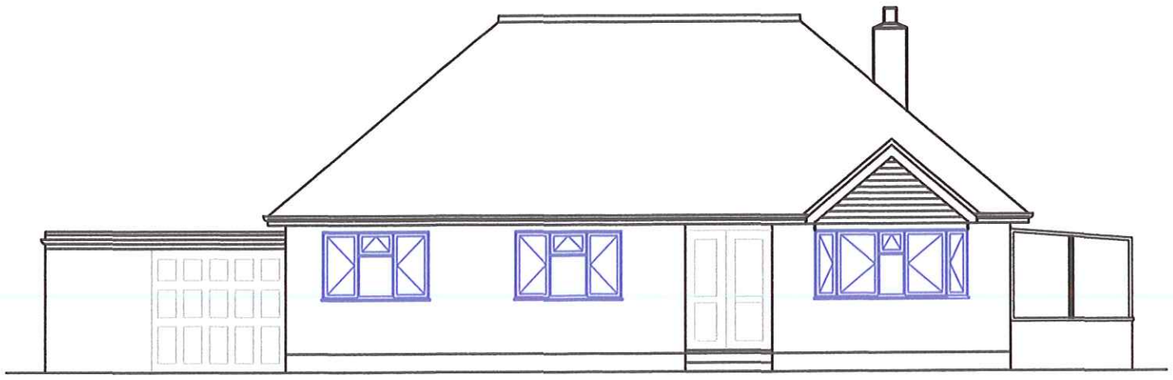

Exisitng front elevation

Date - February 2016

Mike and Karen Shaw

Oaklands, Ford Hayes Lane
Hulme, Staffordshire

Existing plan and elevations

scale 1:100 @ A3 | Drg No. MKS 01