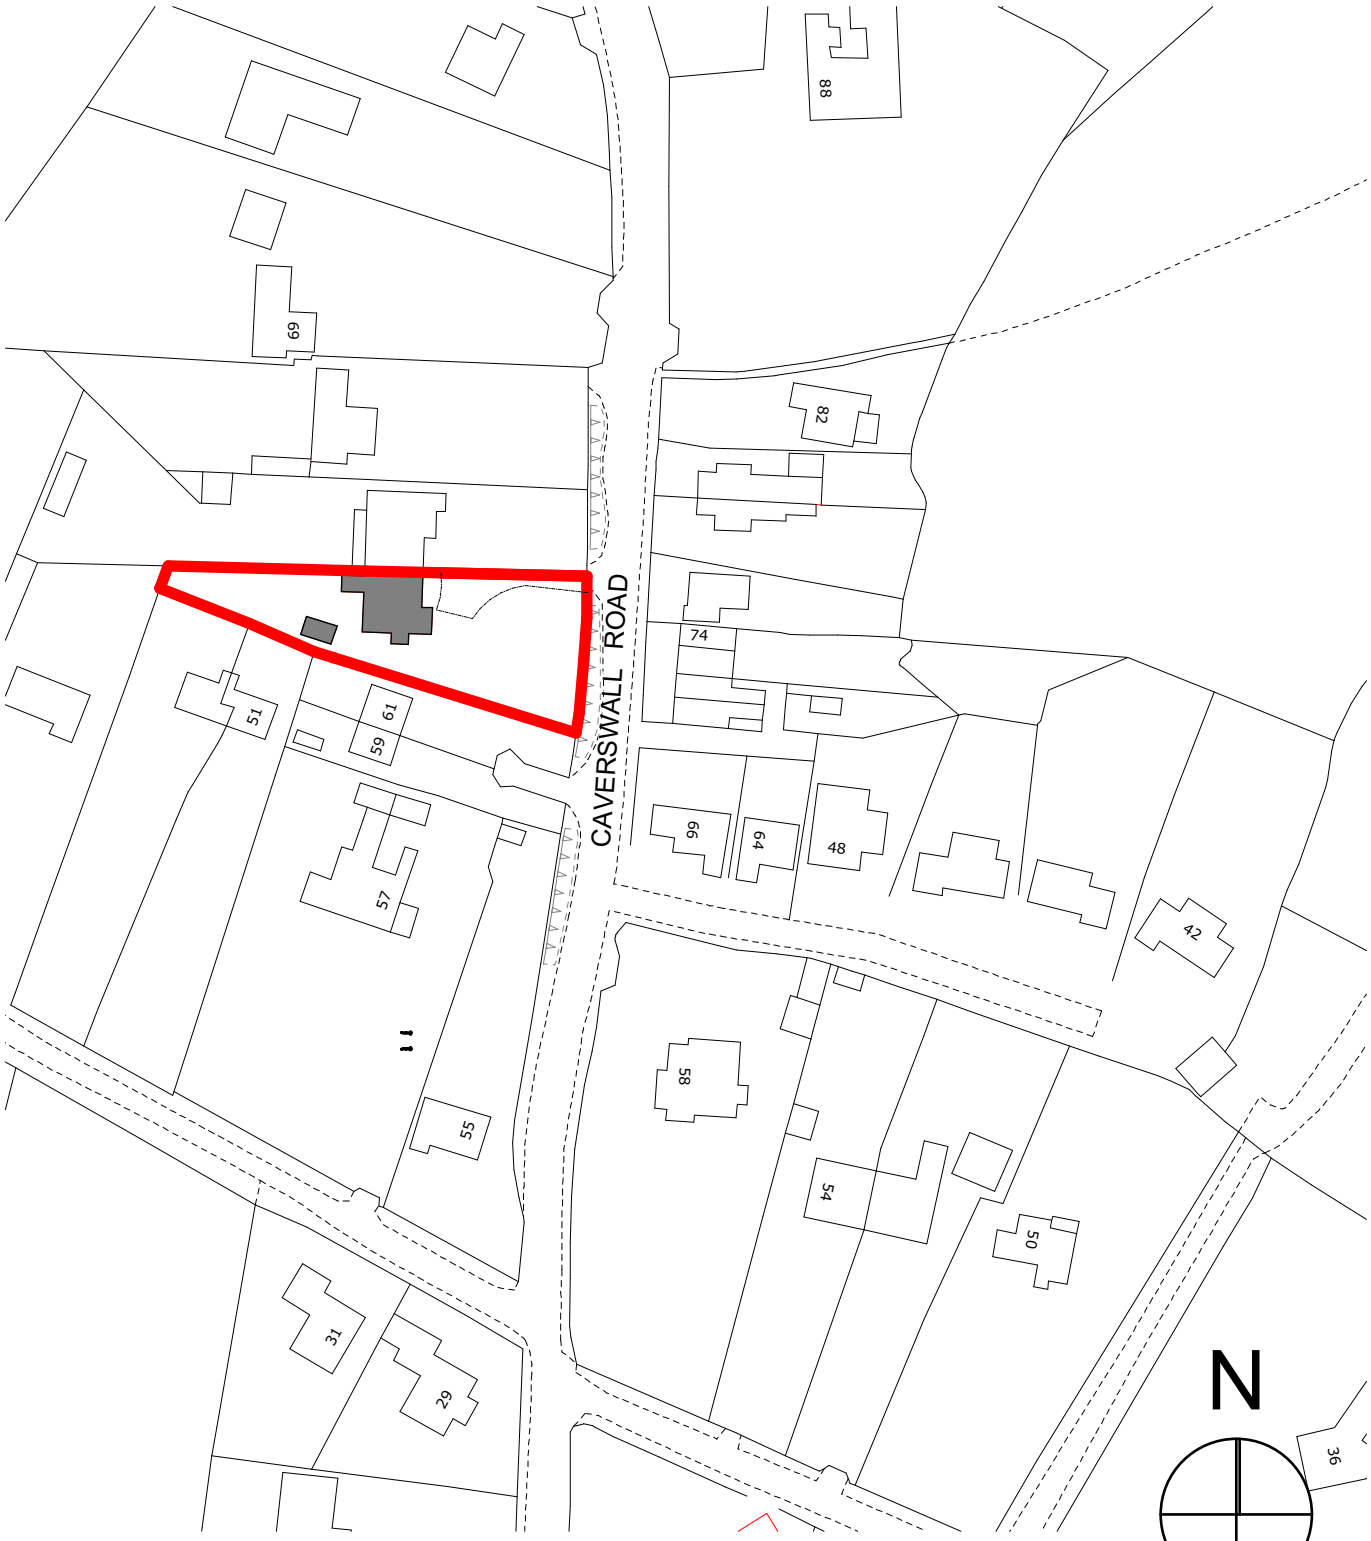

Scale 1:1250

0 10 20 30 40 50 60 70 80 90 100 m

Drawing no.
3117-03-09

Revision.

Scale.
1:1250

Drawn: CL

Date: 12/05/2016

Revision : Date : Details :

Client.
Dr. J. Bedson, 63 Caverswall Road

Project.
Proposed Guest Annexe Extension

Location Plan

wood | goldstraw | yorath
ARCHITECTS QUANTITY SURVEYORS CDM CO-ORDINATORS

Churchill House, Regent Road, Stoke on Trent, ST1 3RH.

Tel:01782 208000 Fax:01782 208712

E-Mail : info@woodgoldstraw.co.uk

Copyright. Wood Goldstraw Yorath LLP.

Contractors are to check all dimensions on site and refer any discrepancies to the Architects immediately. Do not scale from this drawing.