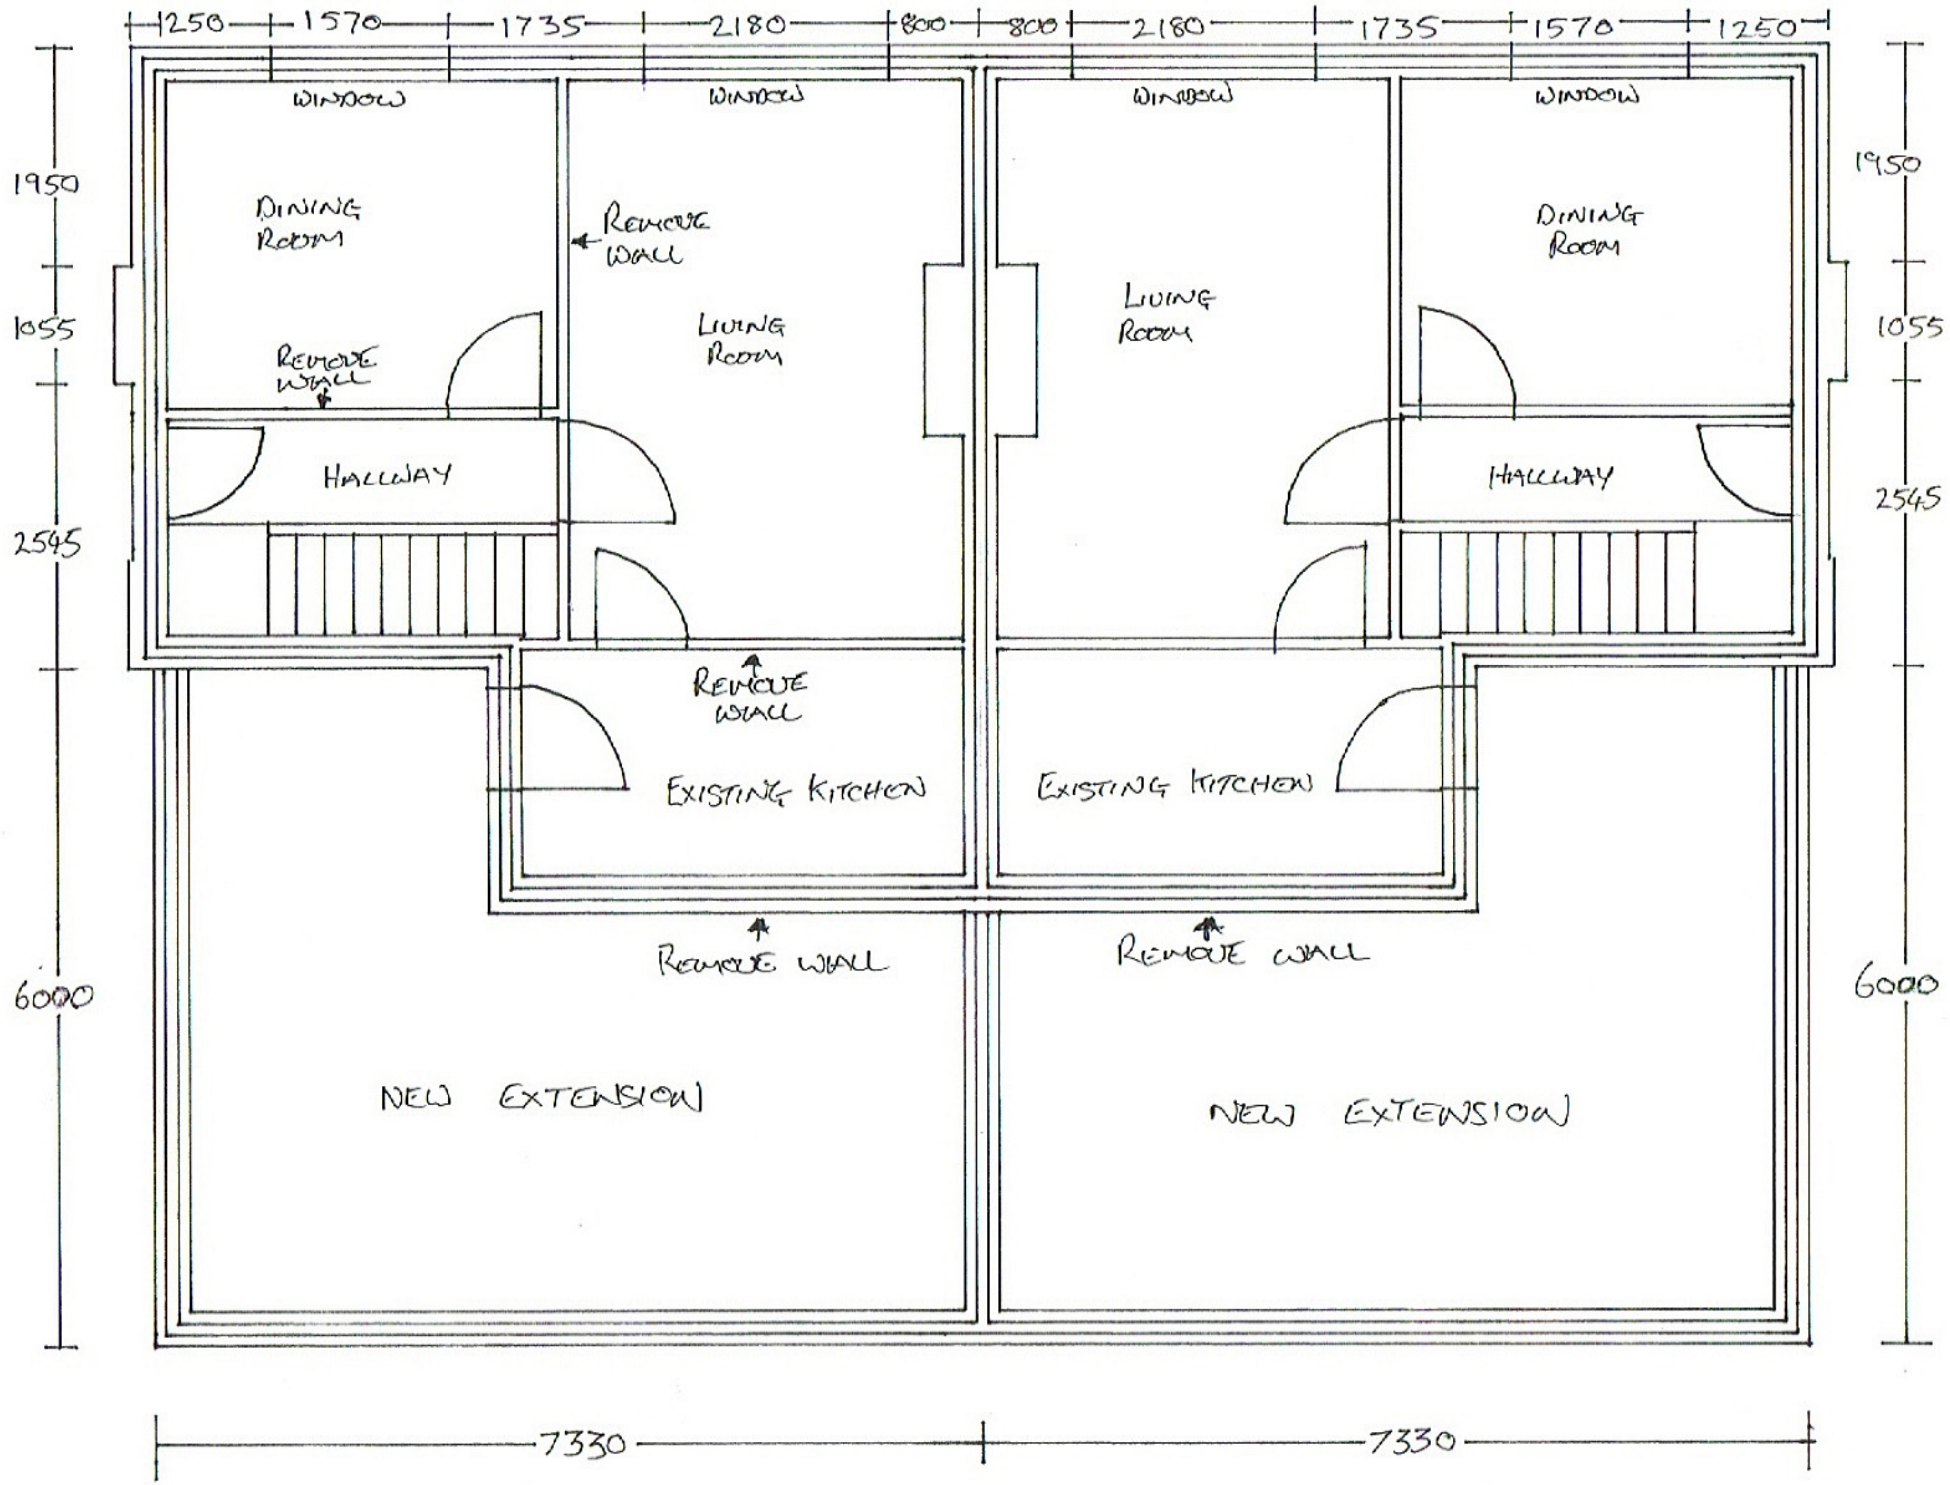

139 CONGLETON ROAD

137 CONGLETON ROAD.

SCALE 1:50