PDF Created with deskPDF PDF Writer - Trial :: http://www.docudesk.com

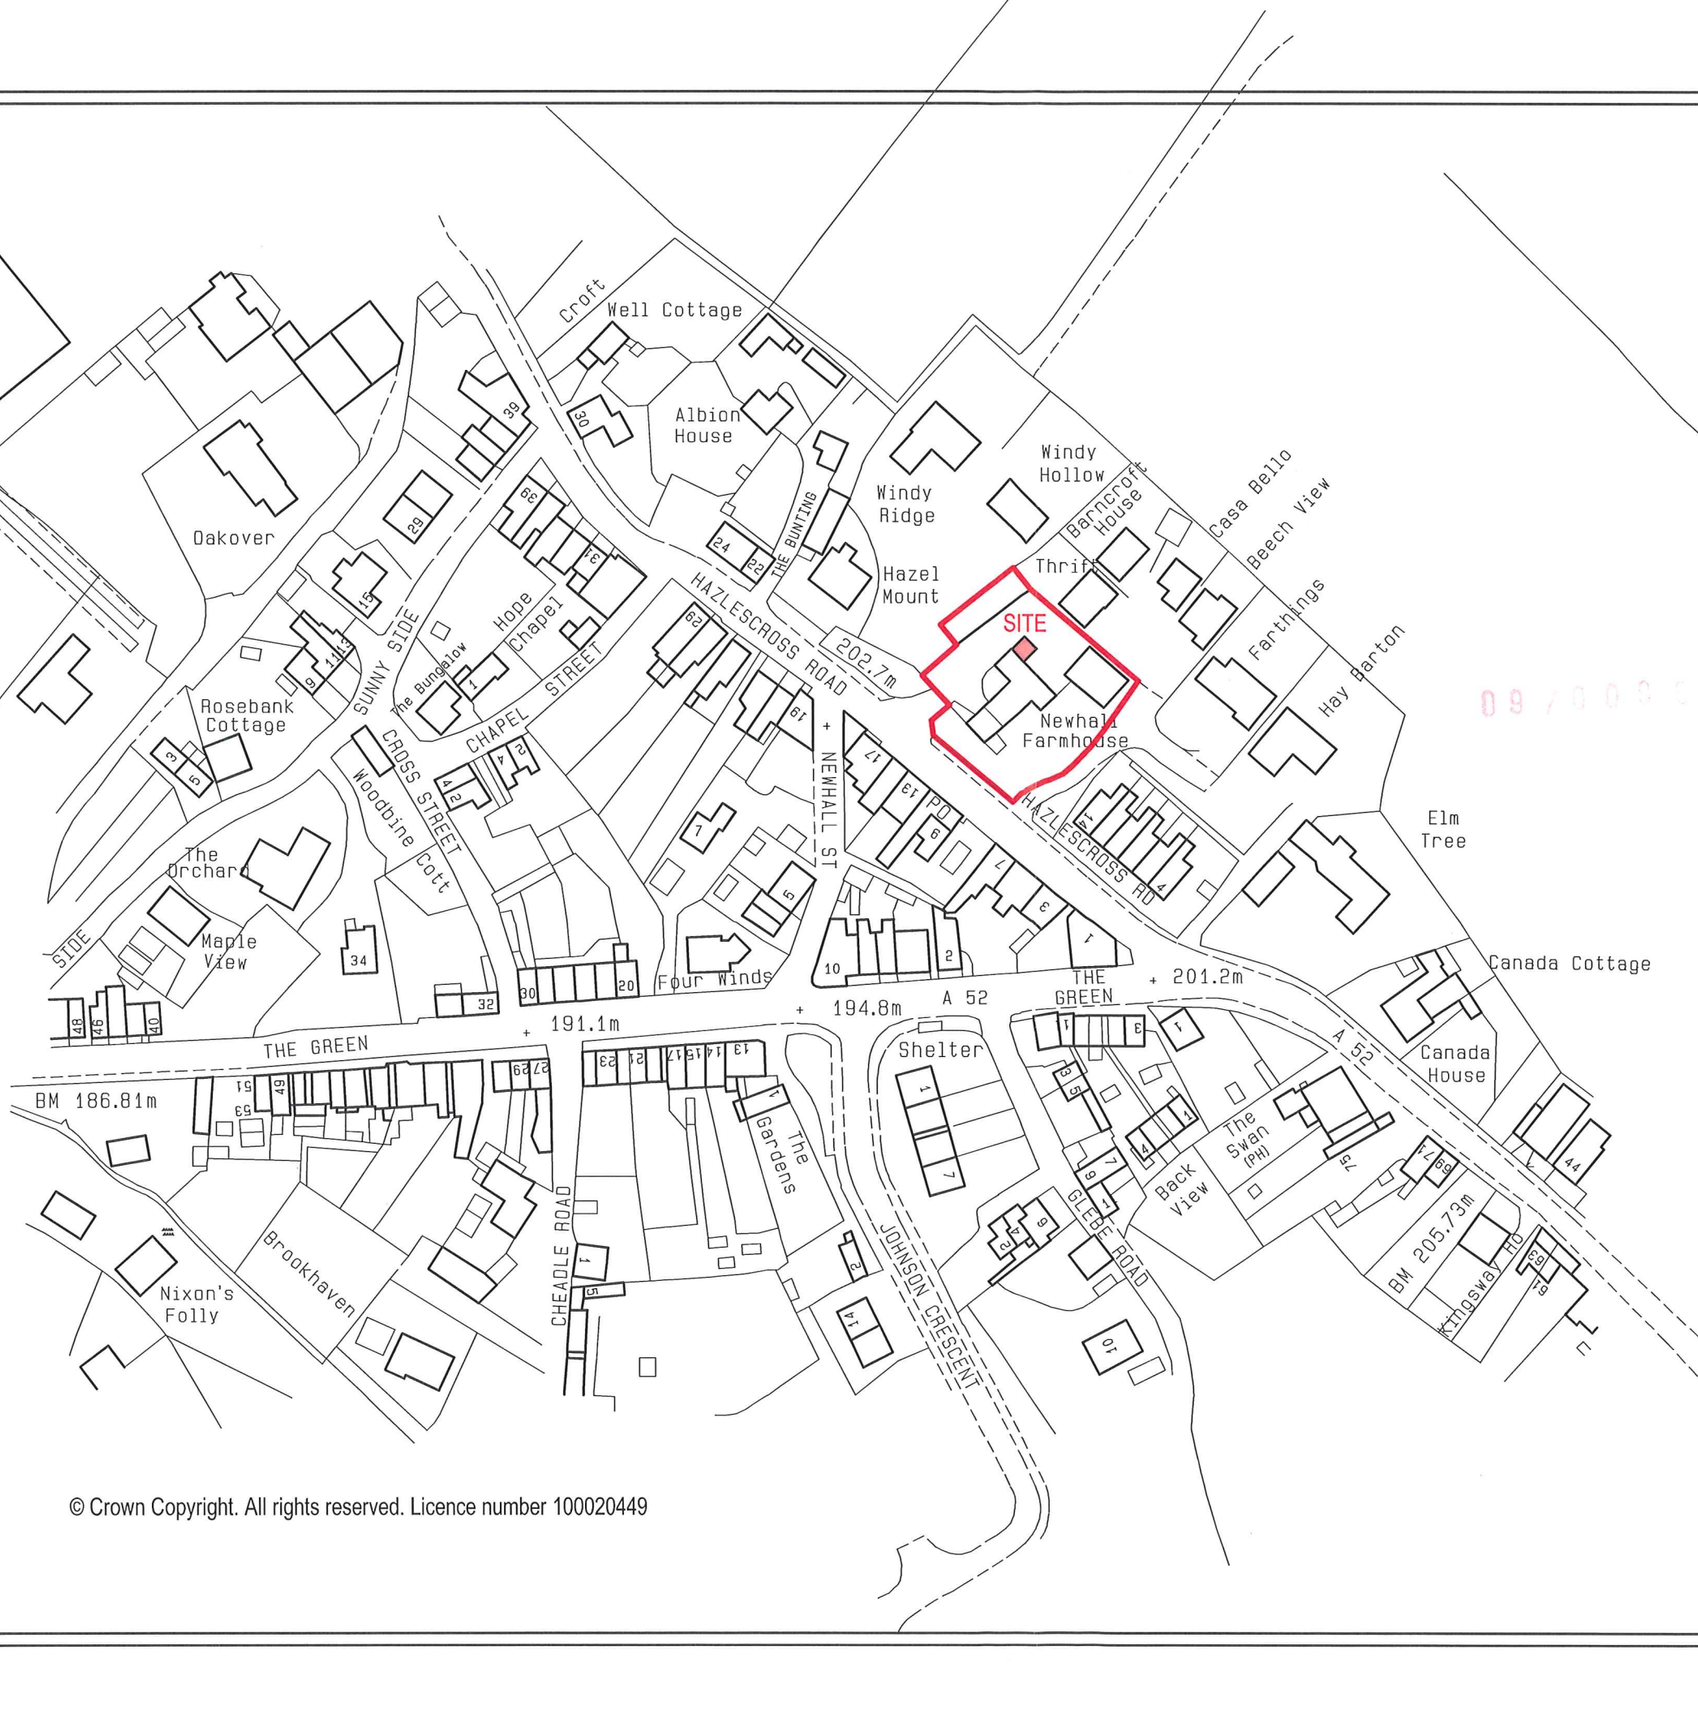

scale bar @ 1:1250

© Crown Copyright. All rights reserved. Licence number 100020449

Mr and Mrs A Collins

PROPOSED EXTENSION AND ALTERATIONS TO NEWHALL FARMHOUSE, HAZLES CROSS ROAD, KINGSLEY, STAFFORDSHIRE MOORLANDS, ST10 2AY.

LOCATION PLAN

Date	Sheet	Scale
SEPTEMBER 2009	A3	1:1250
Drg No. 2009-1641-10	Rev. -	Drawn RG
Rev.		

SAMMONS Architectural LIMITED
Chartered Institute of Architectural Technologists
10 Cawdry Buildings, Fountain Street, Leek. ST13 6JP
Telephone + Fax 01538 386002
E-mail: info@sammonsltd.co.uk

This drawing is copyright. Do not scale.
All dimensions must be checked prior to commencement.