
ctd architects © 2009

1. This drawing is copyright.
2. All dimensions to be checked on site before proceeding.
3. Contractor to check/adjust dimensions of new work to suit existing conditions. Do not assume existing structure or details are plumb, square or level.
4. Contractor must notify the architect of any discrepancies before proceeding.
5. All drawings to be read in conjuction with all other consultants drawings and specs.

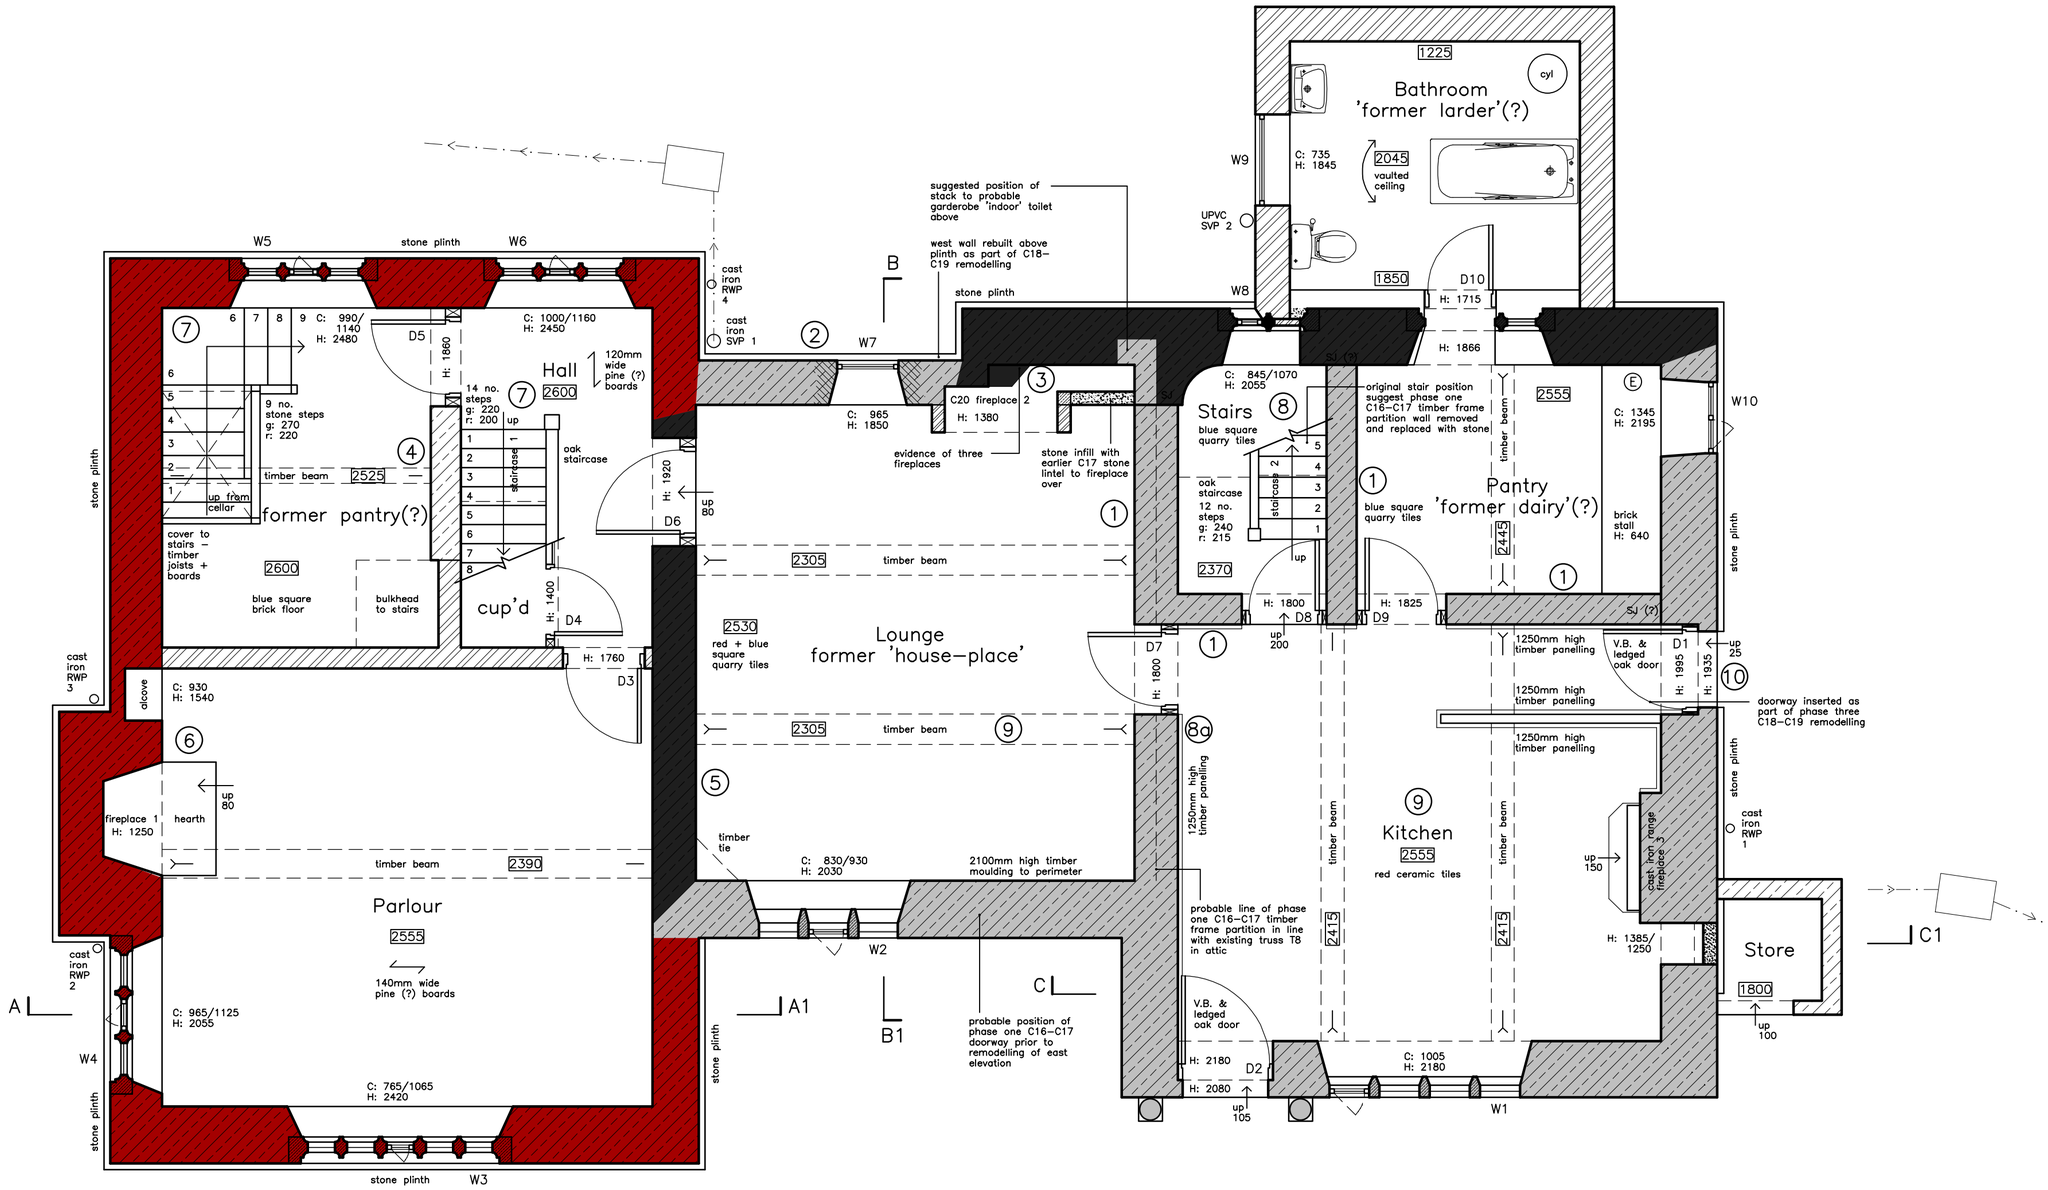

key

- phase one : late C16 – early C17
- phase two : mid C17
- phase three : remodelling late C18 – early C19
- phase four : C19 – C20

Rev	Date	Drawn	Description
D	21.07.09	JH	historic room names added
C	29.04.09	JH	further historic site survey, tone amended
B	24.03.09	JH	tone added to drawing
A	23.01.09	CgH	floor boards and panelling material amended following survey dated 13/01/2009

ctd architects

Clerk Bank House
Clerk Bank
LEEK
Staffordshire
ST13 5HE

Tel: 01538 373477
Fax: 01538 386503
e: info@ctdarchitects.co.uk

architects.historic buildings advisors. project managers. landscape & urban designers

Client
Mr & Mrs Reeves
The Ashes, ENDON, Staffordshire

Project
The Ashes, 17th Century Grade II* Listed House
proposed conservation repairs, alterations and extensions

Title
ground floor plan : as existing

Status
SURVEY DRAWING

Scale:	1:50	A2	:Size	Job No:	0604
Drawn:	CgH	CH	:Chk'd	Date:	Sept 08
File path:	\\drawings\2006\0604 The Ashes, Endon\0604 as ext house pln ele sec				
Drawing Number:	AL71			Revision:	D

Ground Floor Plan