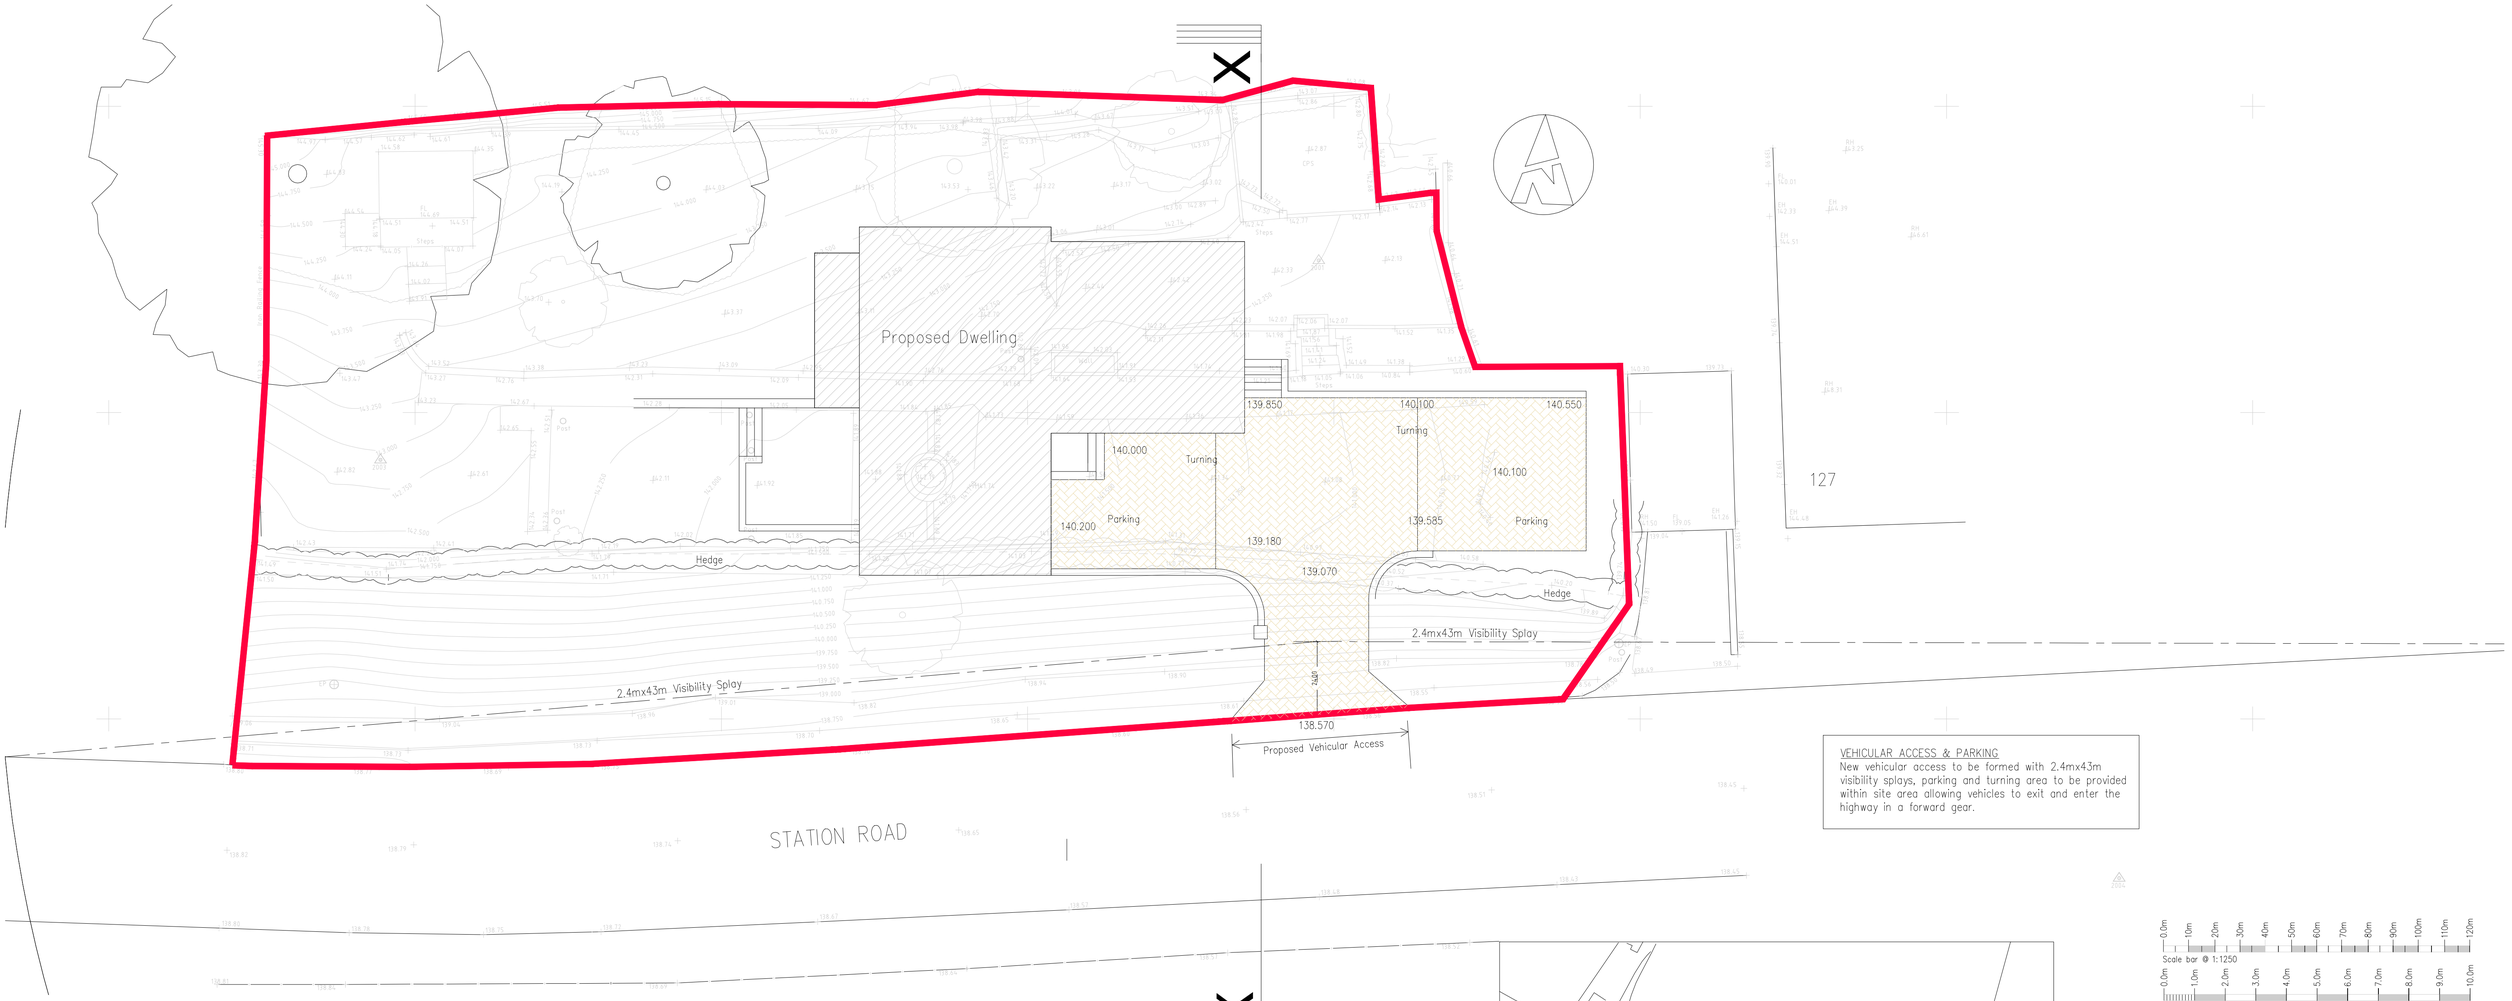

VEHICULAR ACCESS & PARKING

New vehicular access to be formed with 2.4mx4.3m visibility splays, parking and turning area to be provided within site area allowing vehicles to exit and enter the highway in a forward gear.

Site Plan Scale 1:100



Sectional Elevation X-X Scale 1:100

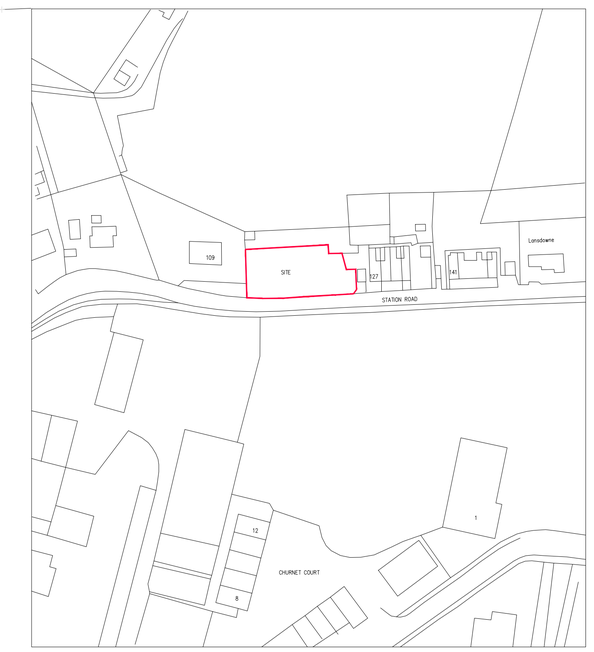

© Crown Copyright 2015.
All rights reserved. Licence number 100049235

Location Plan Scale 1:2500

Rev.	Drawn	Comments.	Date

Applicant:
Mr A Smith.

Project:
Proposed Dwelling on land at 127 Station Road, Cheddleton, Staffordshire, ST13 5DN.

Title:
Site & Location Plan

Status:
Planning

Scale at Size A1:	Date:	Drg.
1:100 1:1250	16-02-16	1399-01

NOTE: This drawing is not to be used for construction unless Status marked 'Issued for Construction'

A.C.BAILEY
Plot 1, Stanley Bank, Stanley, Staffordshire. ST9 9LT.
T:01782 503302 - 07711 870008 E:office@planstobuild.co.uk