

ELEVATION A

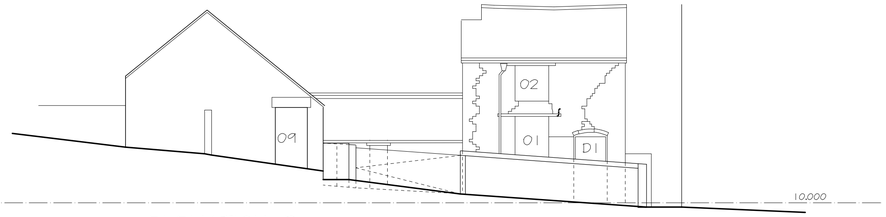

ELEVATION B

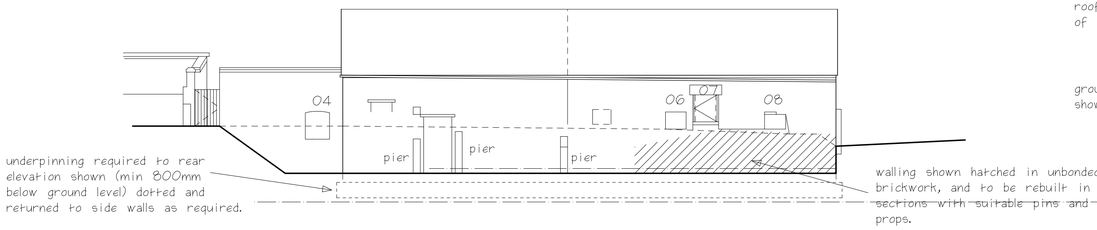

ELEVATION C

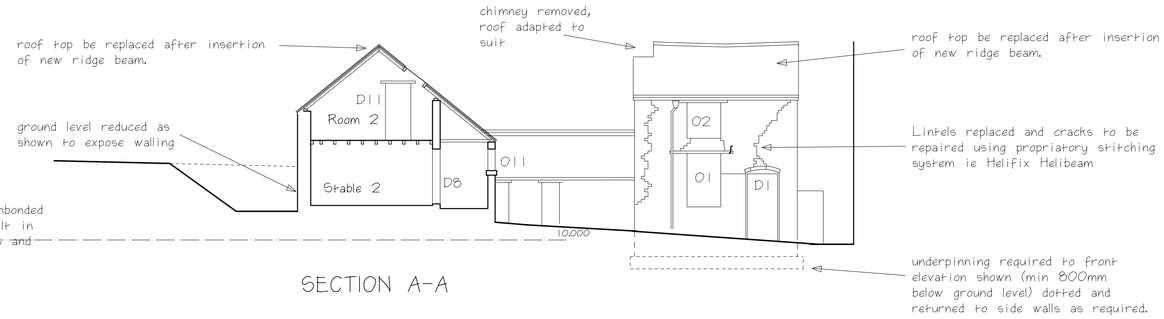

SECTION A-A

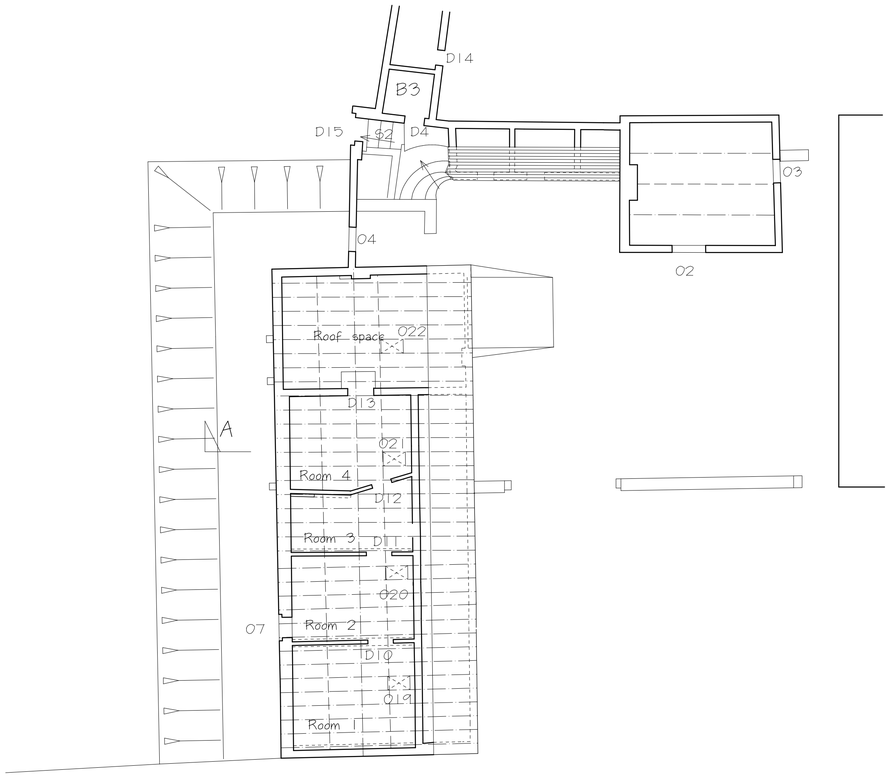

UPPER FLOOR PLAN

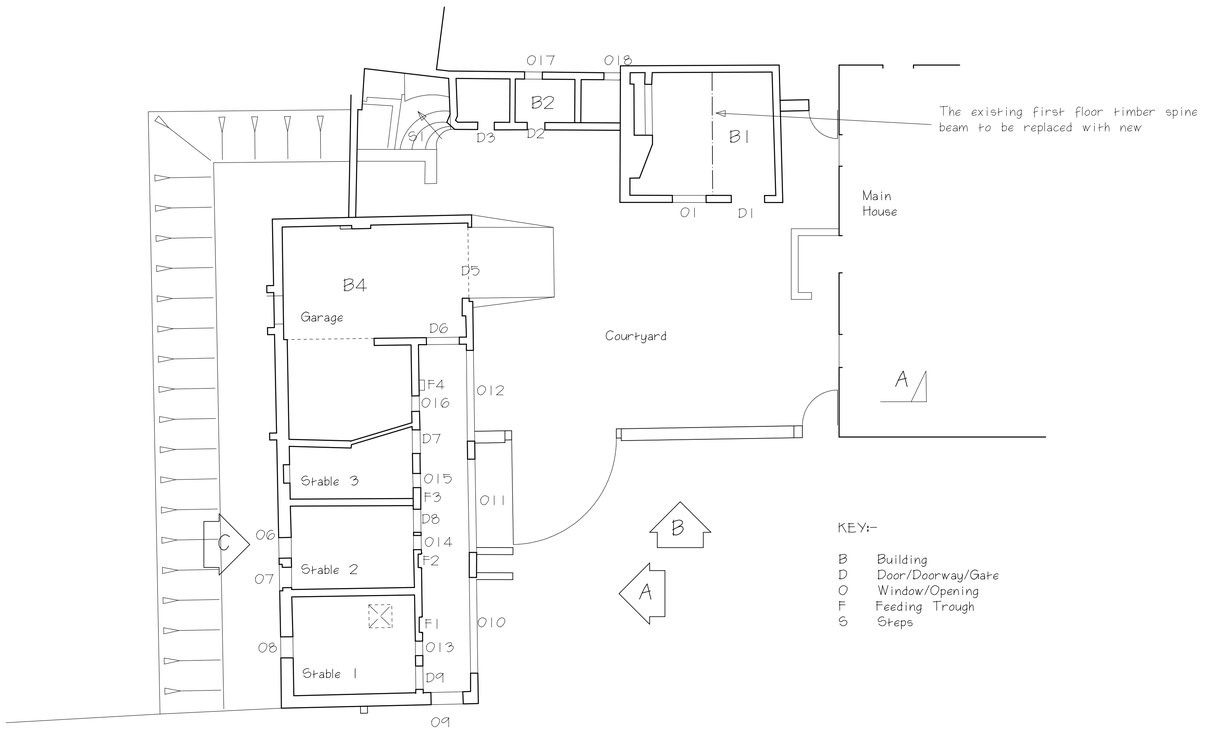

GROUND FLOOR PLAN

Revision A 08/01/2008 generally updated to include Structural Survey

DO NOT SCALE. ALL DIMENSIONS TO BE CHECKED BEFORE FABRICATION

PROJECT Hazelwall Farm. Cheadle
DRAWING Historic Detail As Existing
SCALE 1:100 NAME DATE Dec 2007

ANTHONY SHORT + PARTNERS ARCHITECTS
34 Church Street, Ashbourne, Derbyshire, DE6 1AE
T 01335 340890 F 01335 300624 E info@asap-architects.com
W www.asap-architects.com

DRAWING NUMBER/REVISION
Q87/12 A

© COPYRIGHT