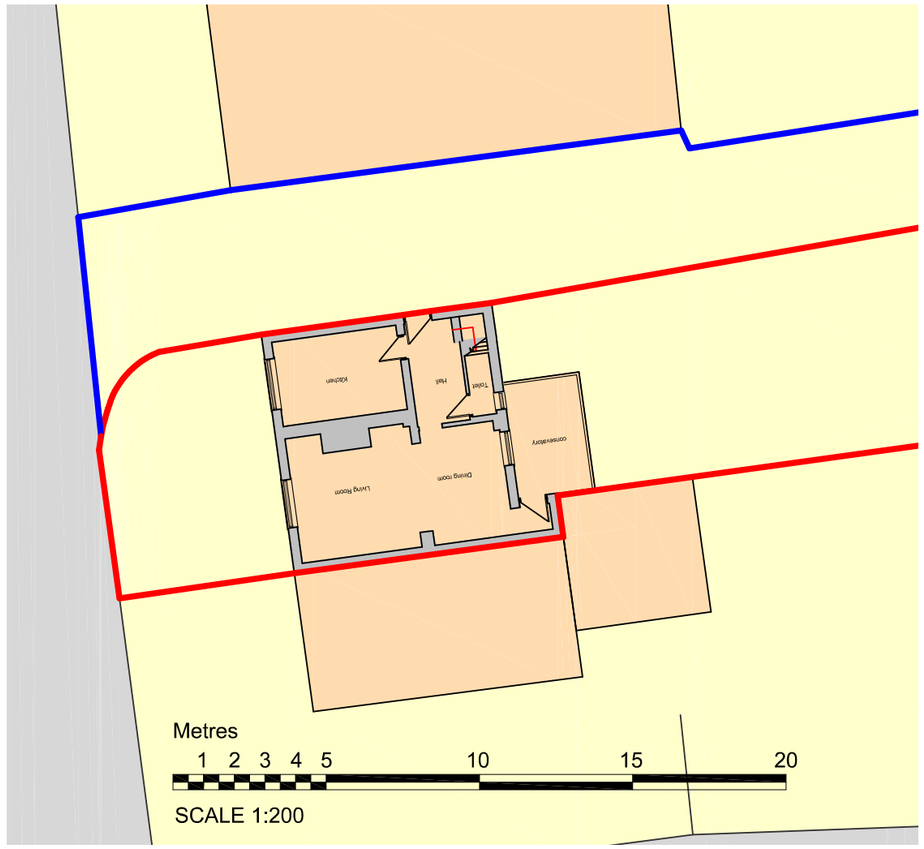

Site plan as existing

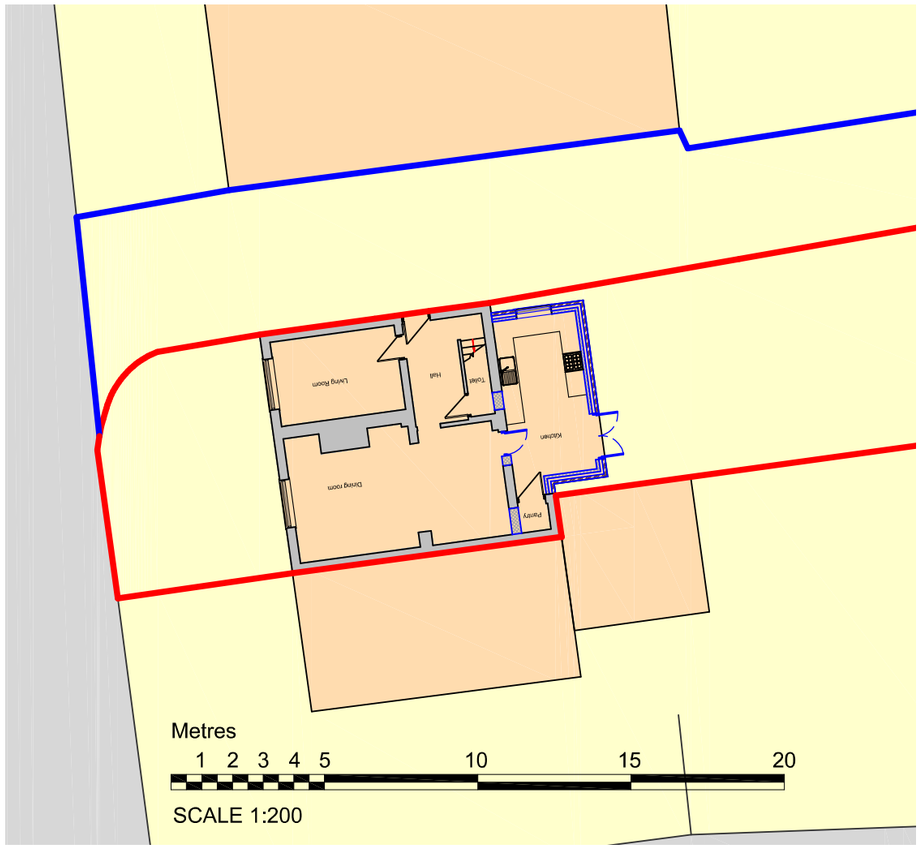

Site plan as proposed

N

DBD Architectural Consultancy Ltd ©2016

1. Copyright is vested with DBD Architectural Consultancy Ltd.

2. All dimensions to be checked on site before proceeding.

3. Contractor to check/adjust dimensions of new work to suit existing conditions.
Do not assume existing structure or details are plumb, square or level.

4. Contractor must notify the architect of any discrepancies before proceeding.

5. All drawings to be read in conjunction with all other consultants drawings and specs.

Rev	Date	Description

DBD Architectural Consultancy

DBD Architectural Consultancy Ltd
50 Broad Street, Leek,
Staffordshire, ST13 5NS
01538 383118
mail@dbdconsultants.co.uk
www.dbdconsultants.co.uk

Mr & Mrs Jackson
Ye Old Rock Inn
Upper Hulme
Staffordshire
ST13 8TY
Client

Proposed alterations with side and rear extensions at Well House Farm, ST8 7NP
Project

Title
Site plans

Stage: Planning
Size: A3
Scale: 1:200
Date: 25.04.16
Job No: 1622-100
Drawing Number: PL 02A