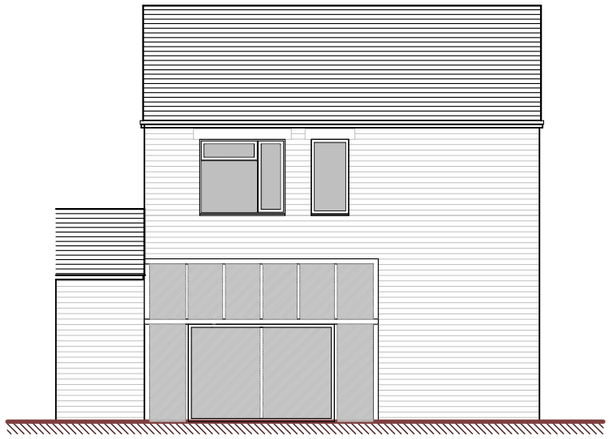

East elevation

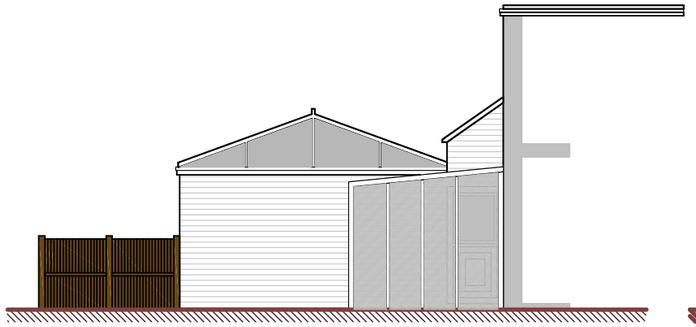

North elevation (Showing neighbouring property)

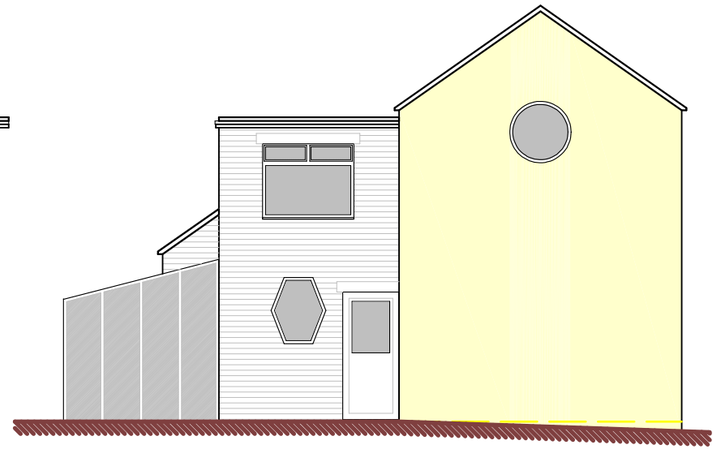

North elevation

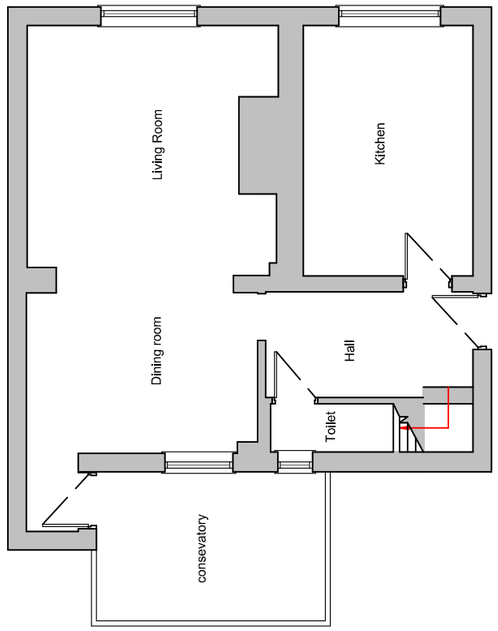

Ground floor plan

Scale

0 1 2 3 4 5

DBD Architectural Consultancy Ltd ©2016

1. Copyright is vested with DBD Architectural Consultancy Ltd.

2. All dimensions to be checked on site before proceeding.

3. Contractor to check/adjust dimensions of new work to suit existing conditions.
Do not assume existing structure or details are plumb, square or level.

4. Contractor must notify the architect of any discrepancies before proceeding.

5. All drawings to be read in conjunction with all other consultants drawings and specs.

Rev	Date	Description

DBD Architectural Consultancy

DBD Architectural Consultancy Ltd
50 Broad Street, Leek,
Staffordshire, ST13 5NS
01538 383118
mail@dbdconsultants.co.uk
www.dbdconsultants.co.uk

Mr & Mrs Jackson
Ye Old Rock Inn
Upper Hulme
Staffordshire
ST13 8TY
Client

Proposed alterations with side and rear extensions at Well House Farm, ST8 7NP
Project

Title

Plans and elevations as existing

Stage: Planning		
Size: A3	Date: 25.04.16	Job No: 1622-100
Scale: 1:100		
Drawing Number: PL 03		